


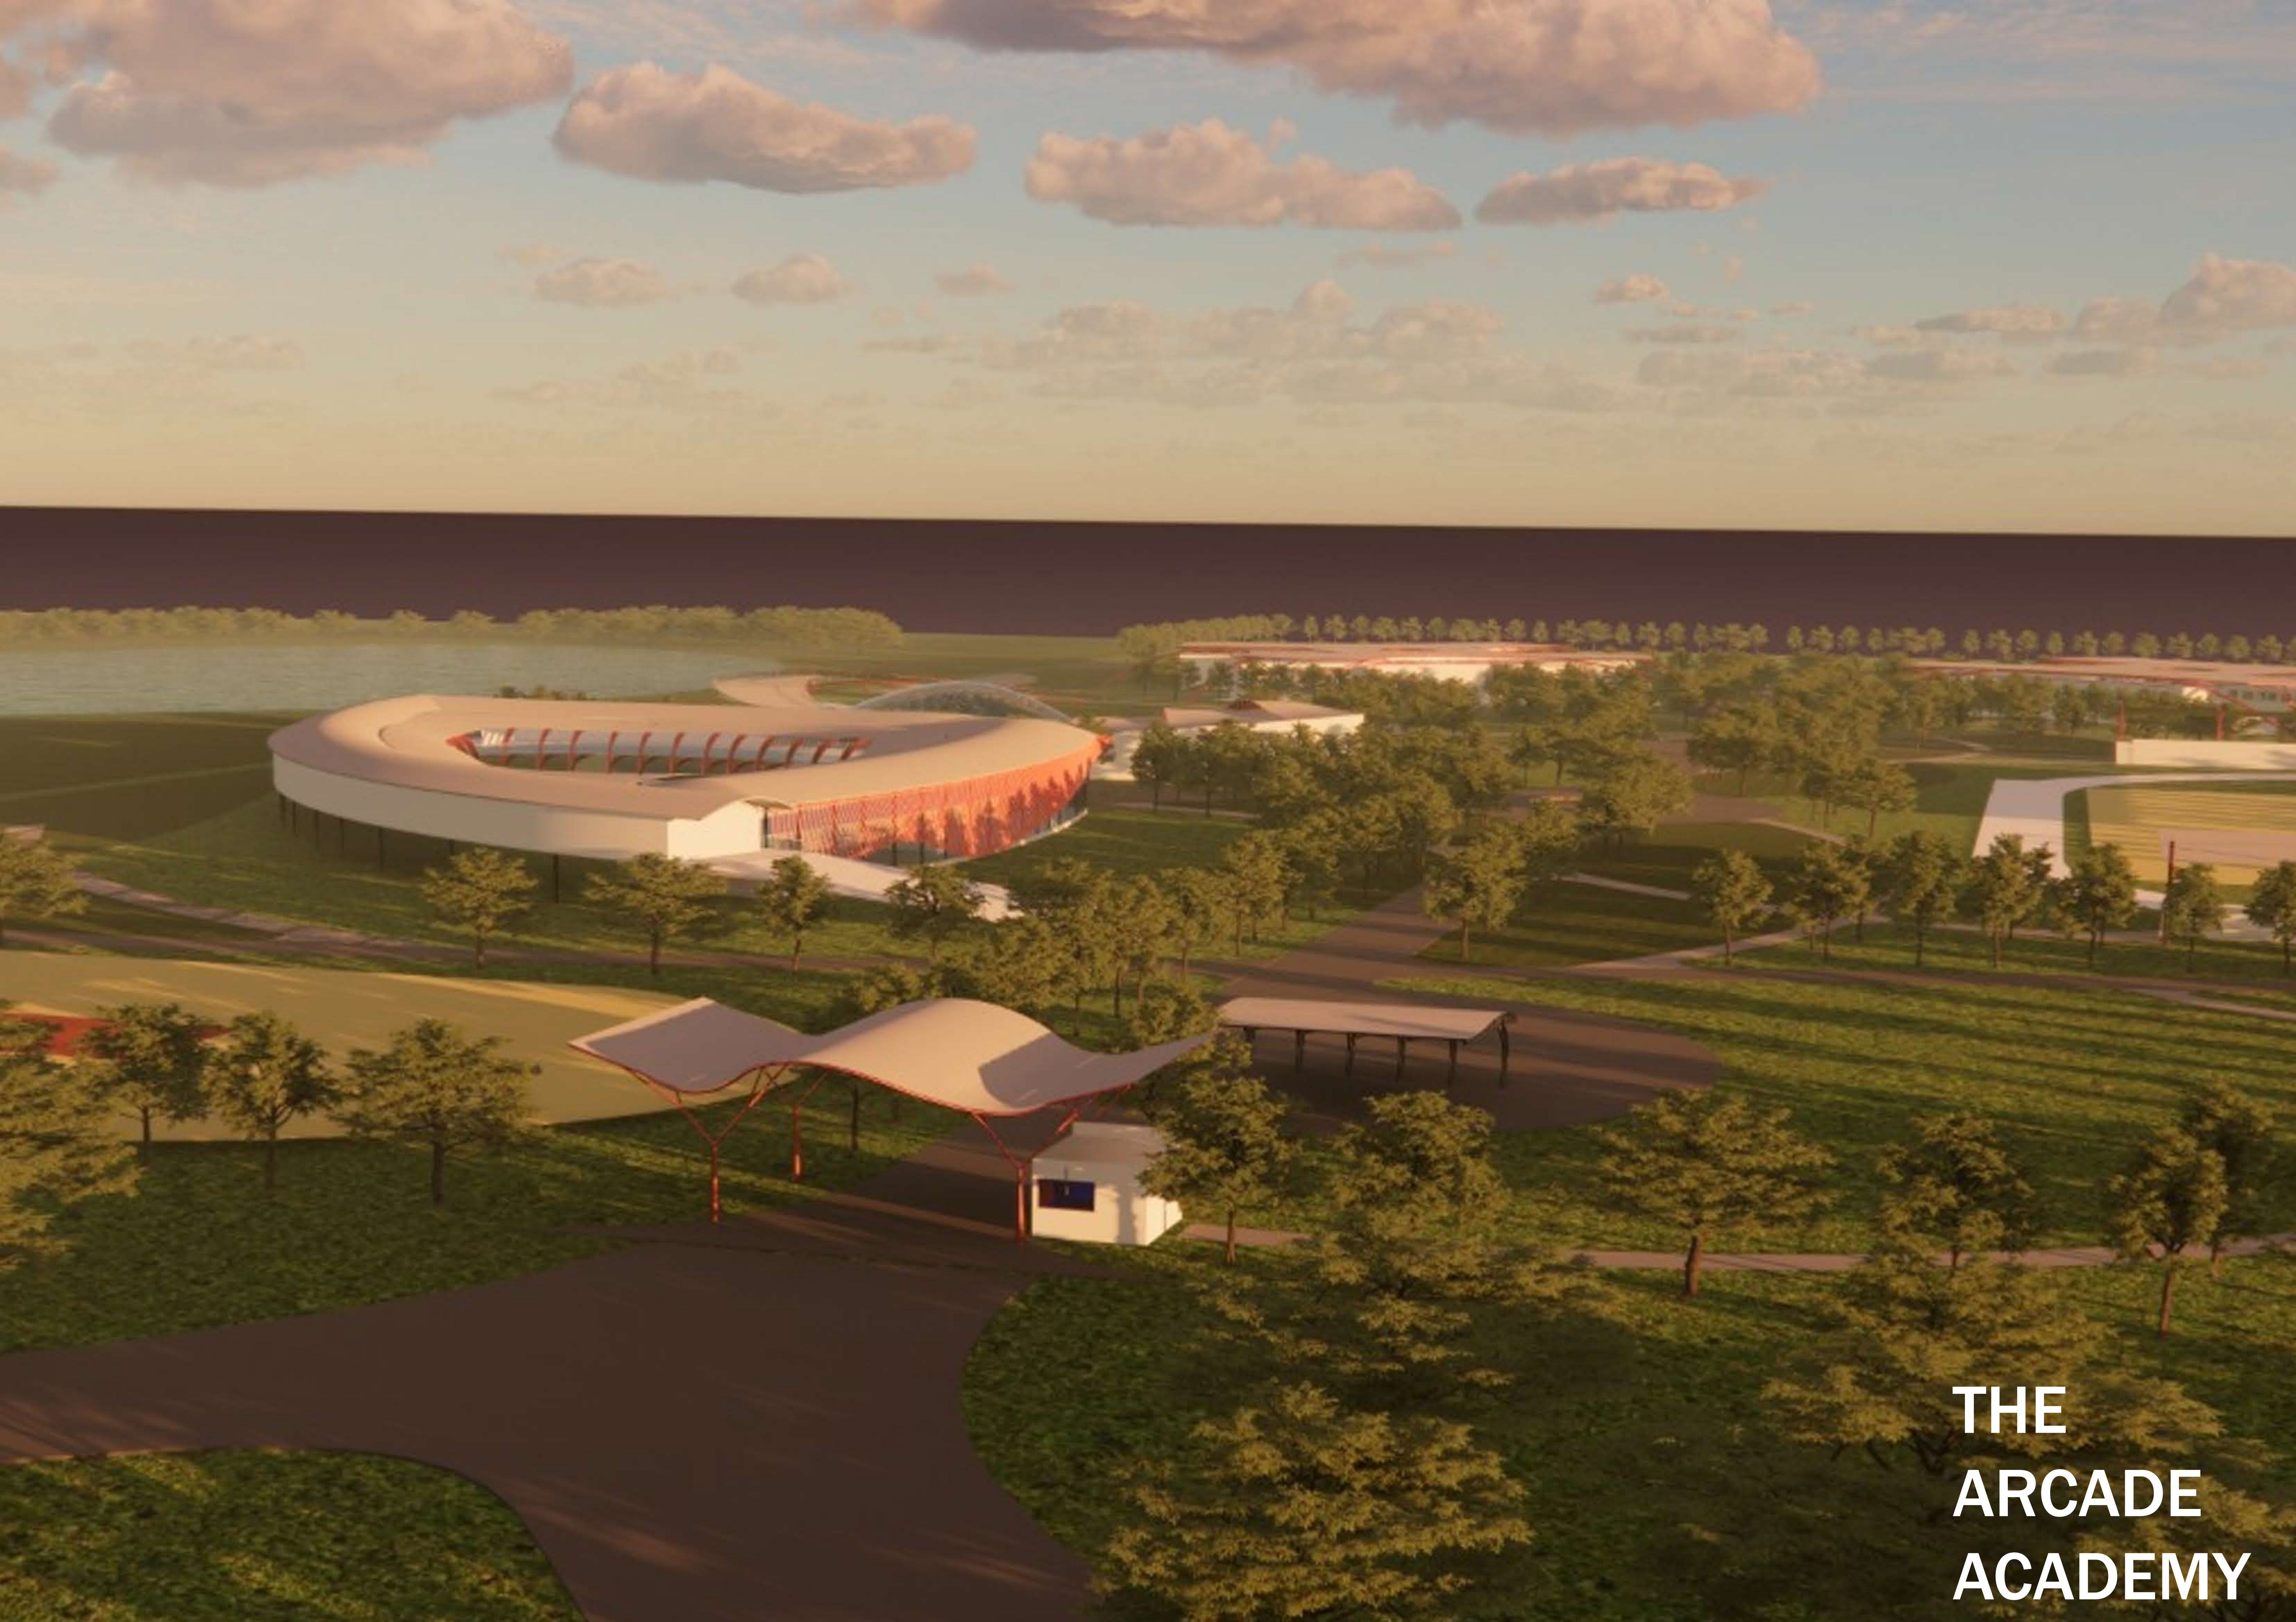


THE
ARCADE
ACADEMY

SITE ANALYSIS MASTER PLAN




LEGEND


- 1 - ENTRANCE
- 2 - PARKING
- 3 - DROP OFF
- 4 - SCHOOL
- 5 - INDOOR GAME ROOM
- 6 - AMPHITHEATRE
- 7 - DORMITORY
- 8 - PLAYGROUNDS
- 9 - PAVILION
- 10 - SANCTUM PLACE
- 11 - FUTURE EXPANSION
- 12 - WATER BODY
- 13 - HIGHWAY

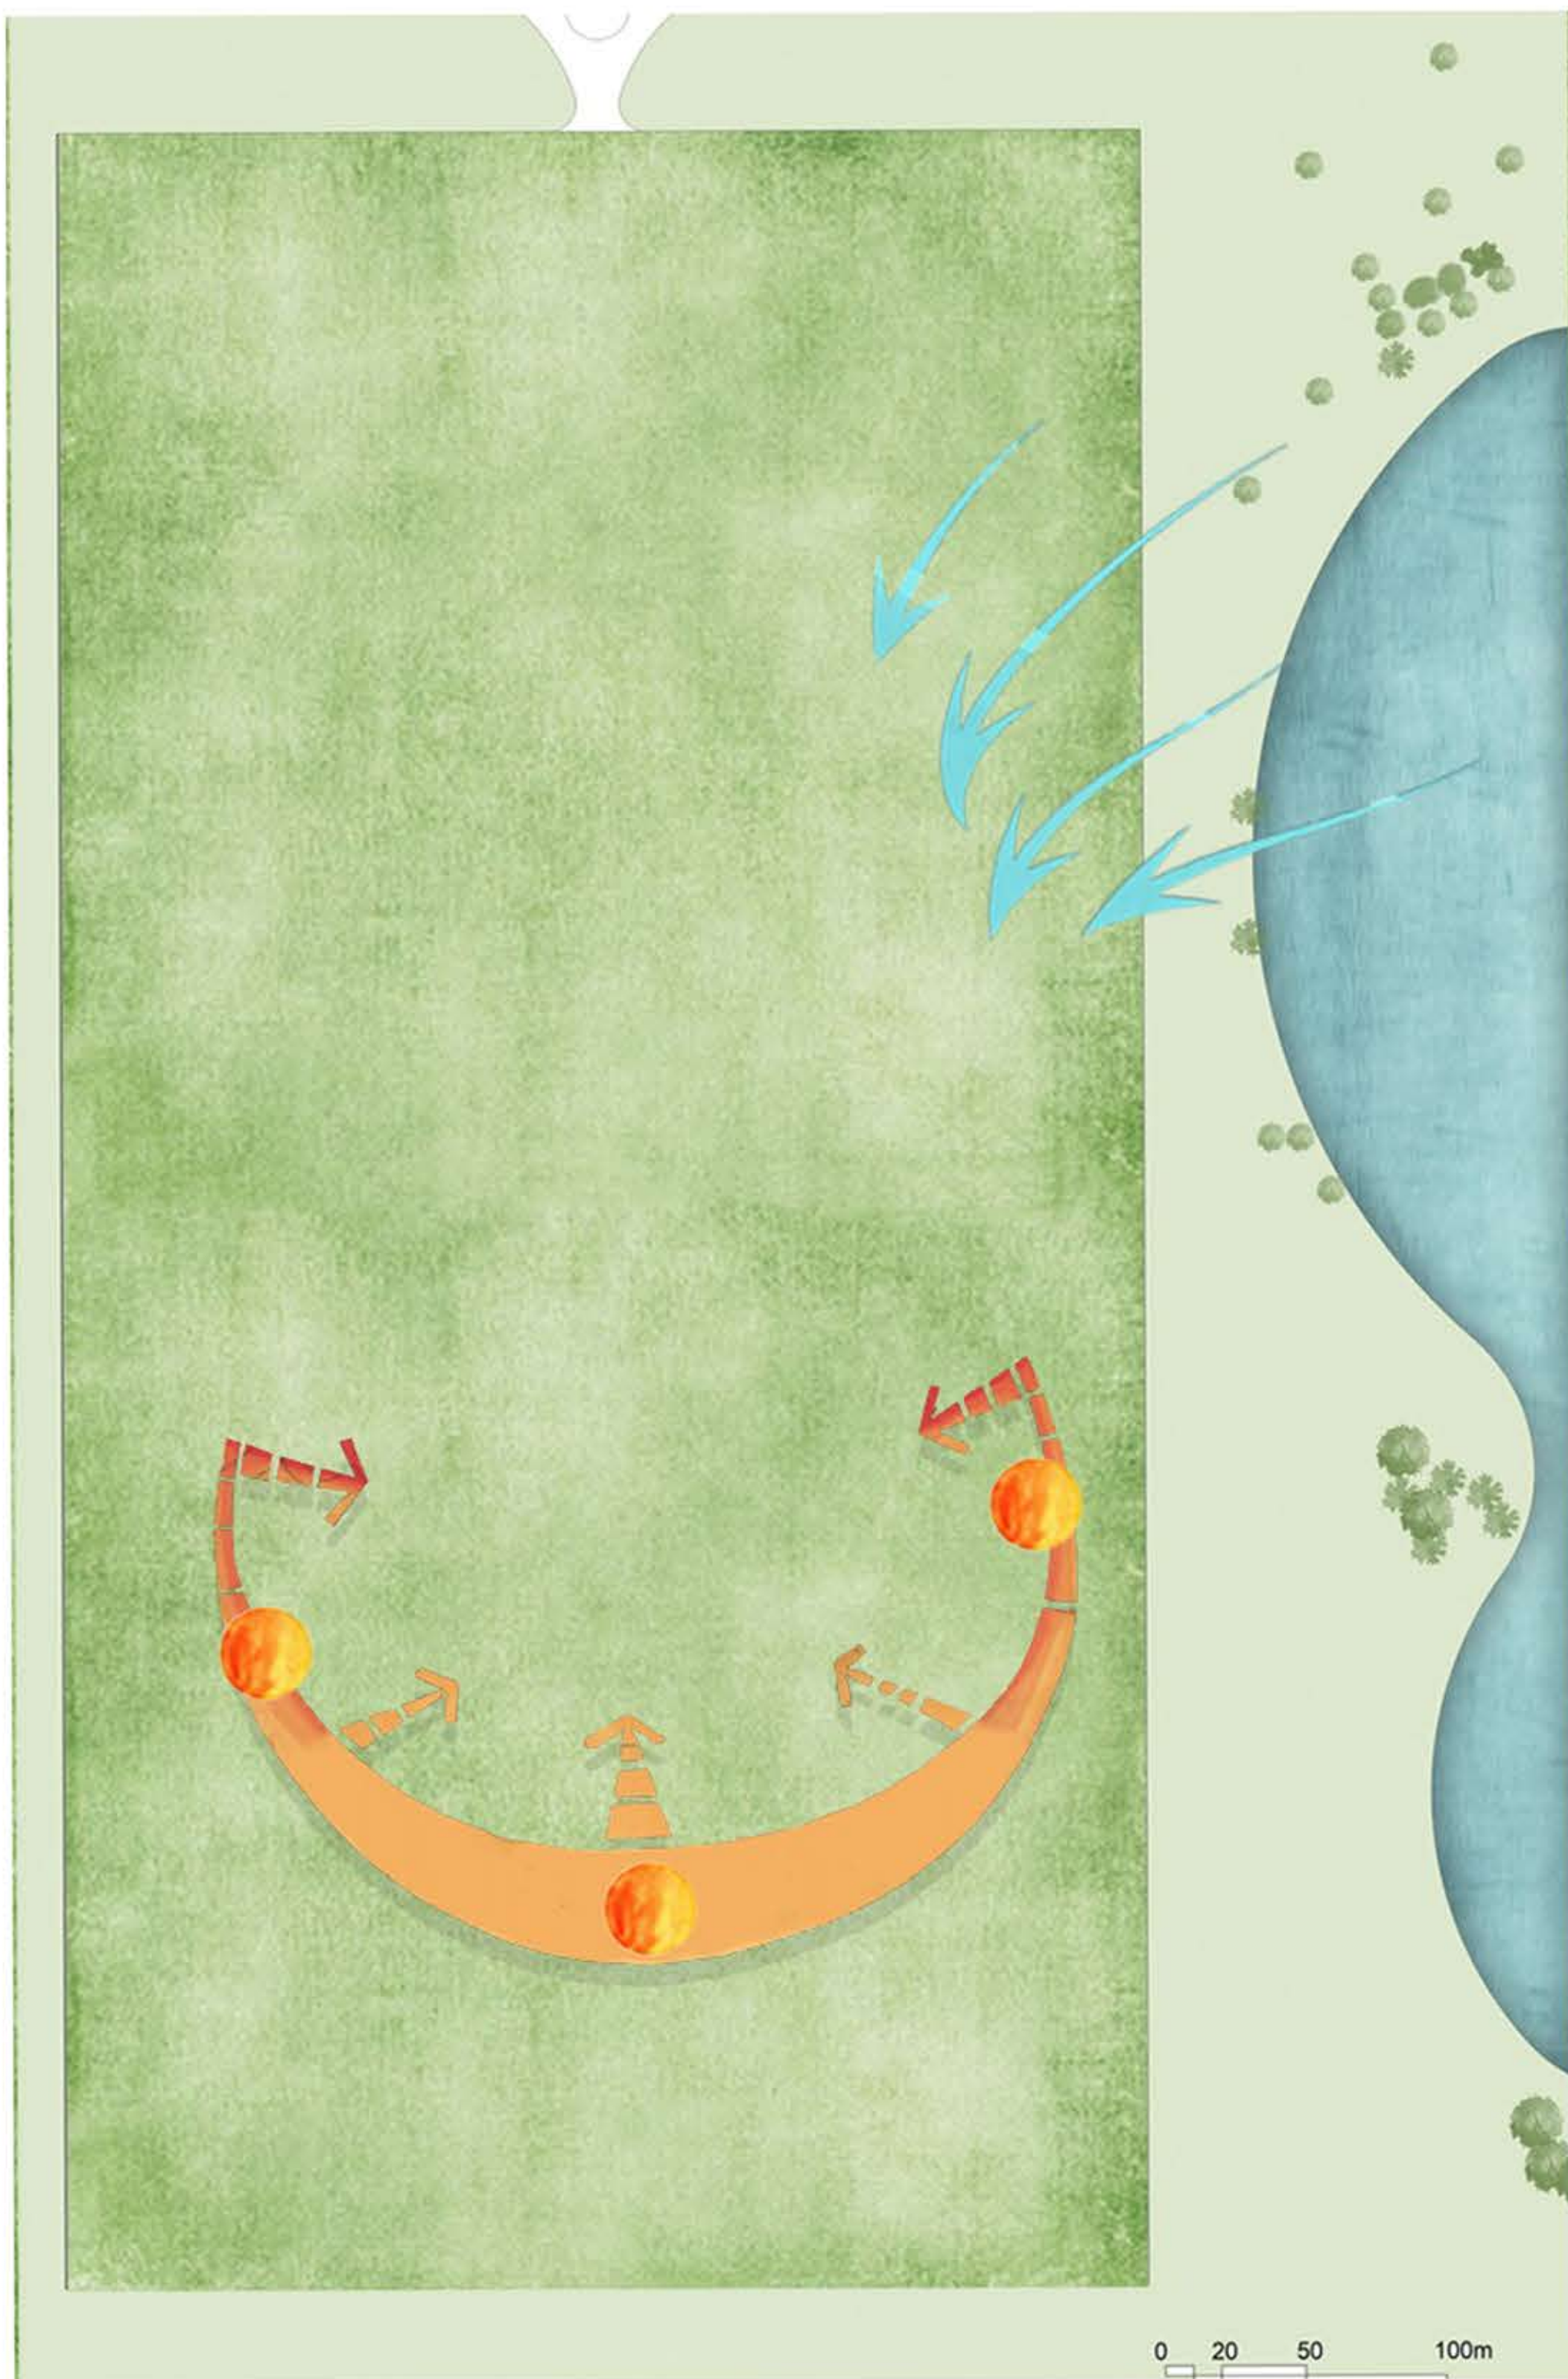








1. ENTRY
2. ADMIN
3. AUDITORIUM
4. GREEN ROOMS
5. KITCHEN AND CANTEEN
6. CLASSROOMS
7. LABORATORIES
8. DANCE ROOM
9. MUSIC ROOM
10. SERVICES
11. TEACHER'S ROOM
12. ART ROOM
13. LIBRARY

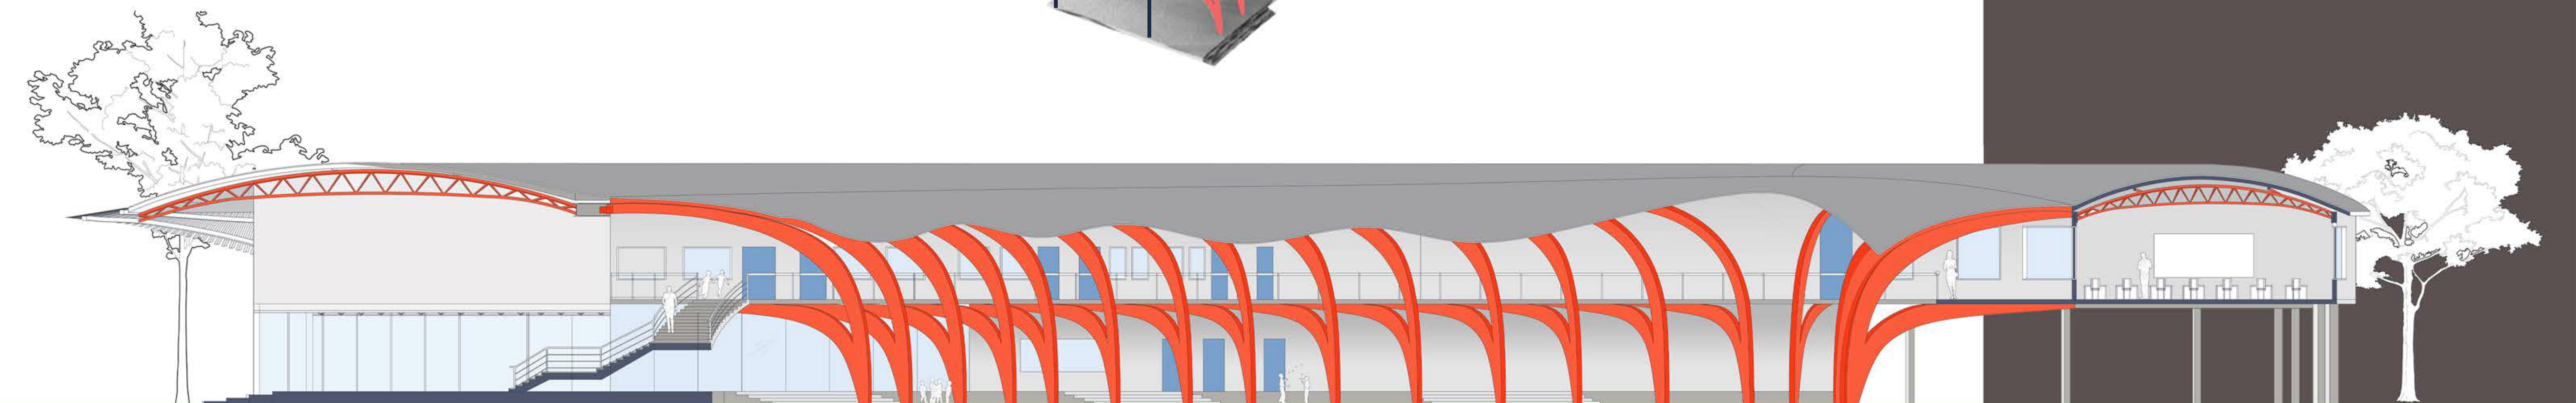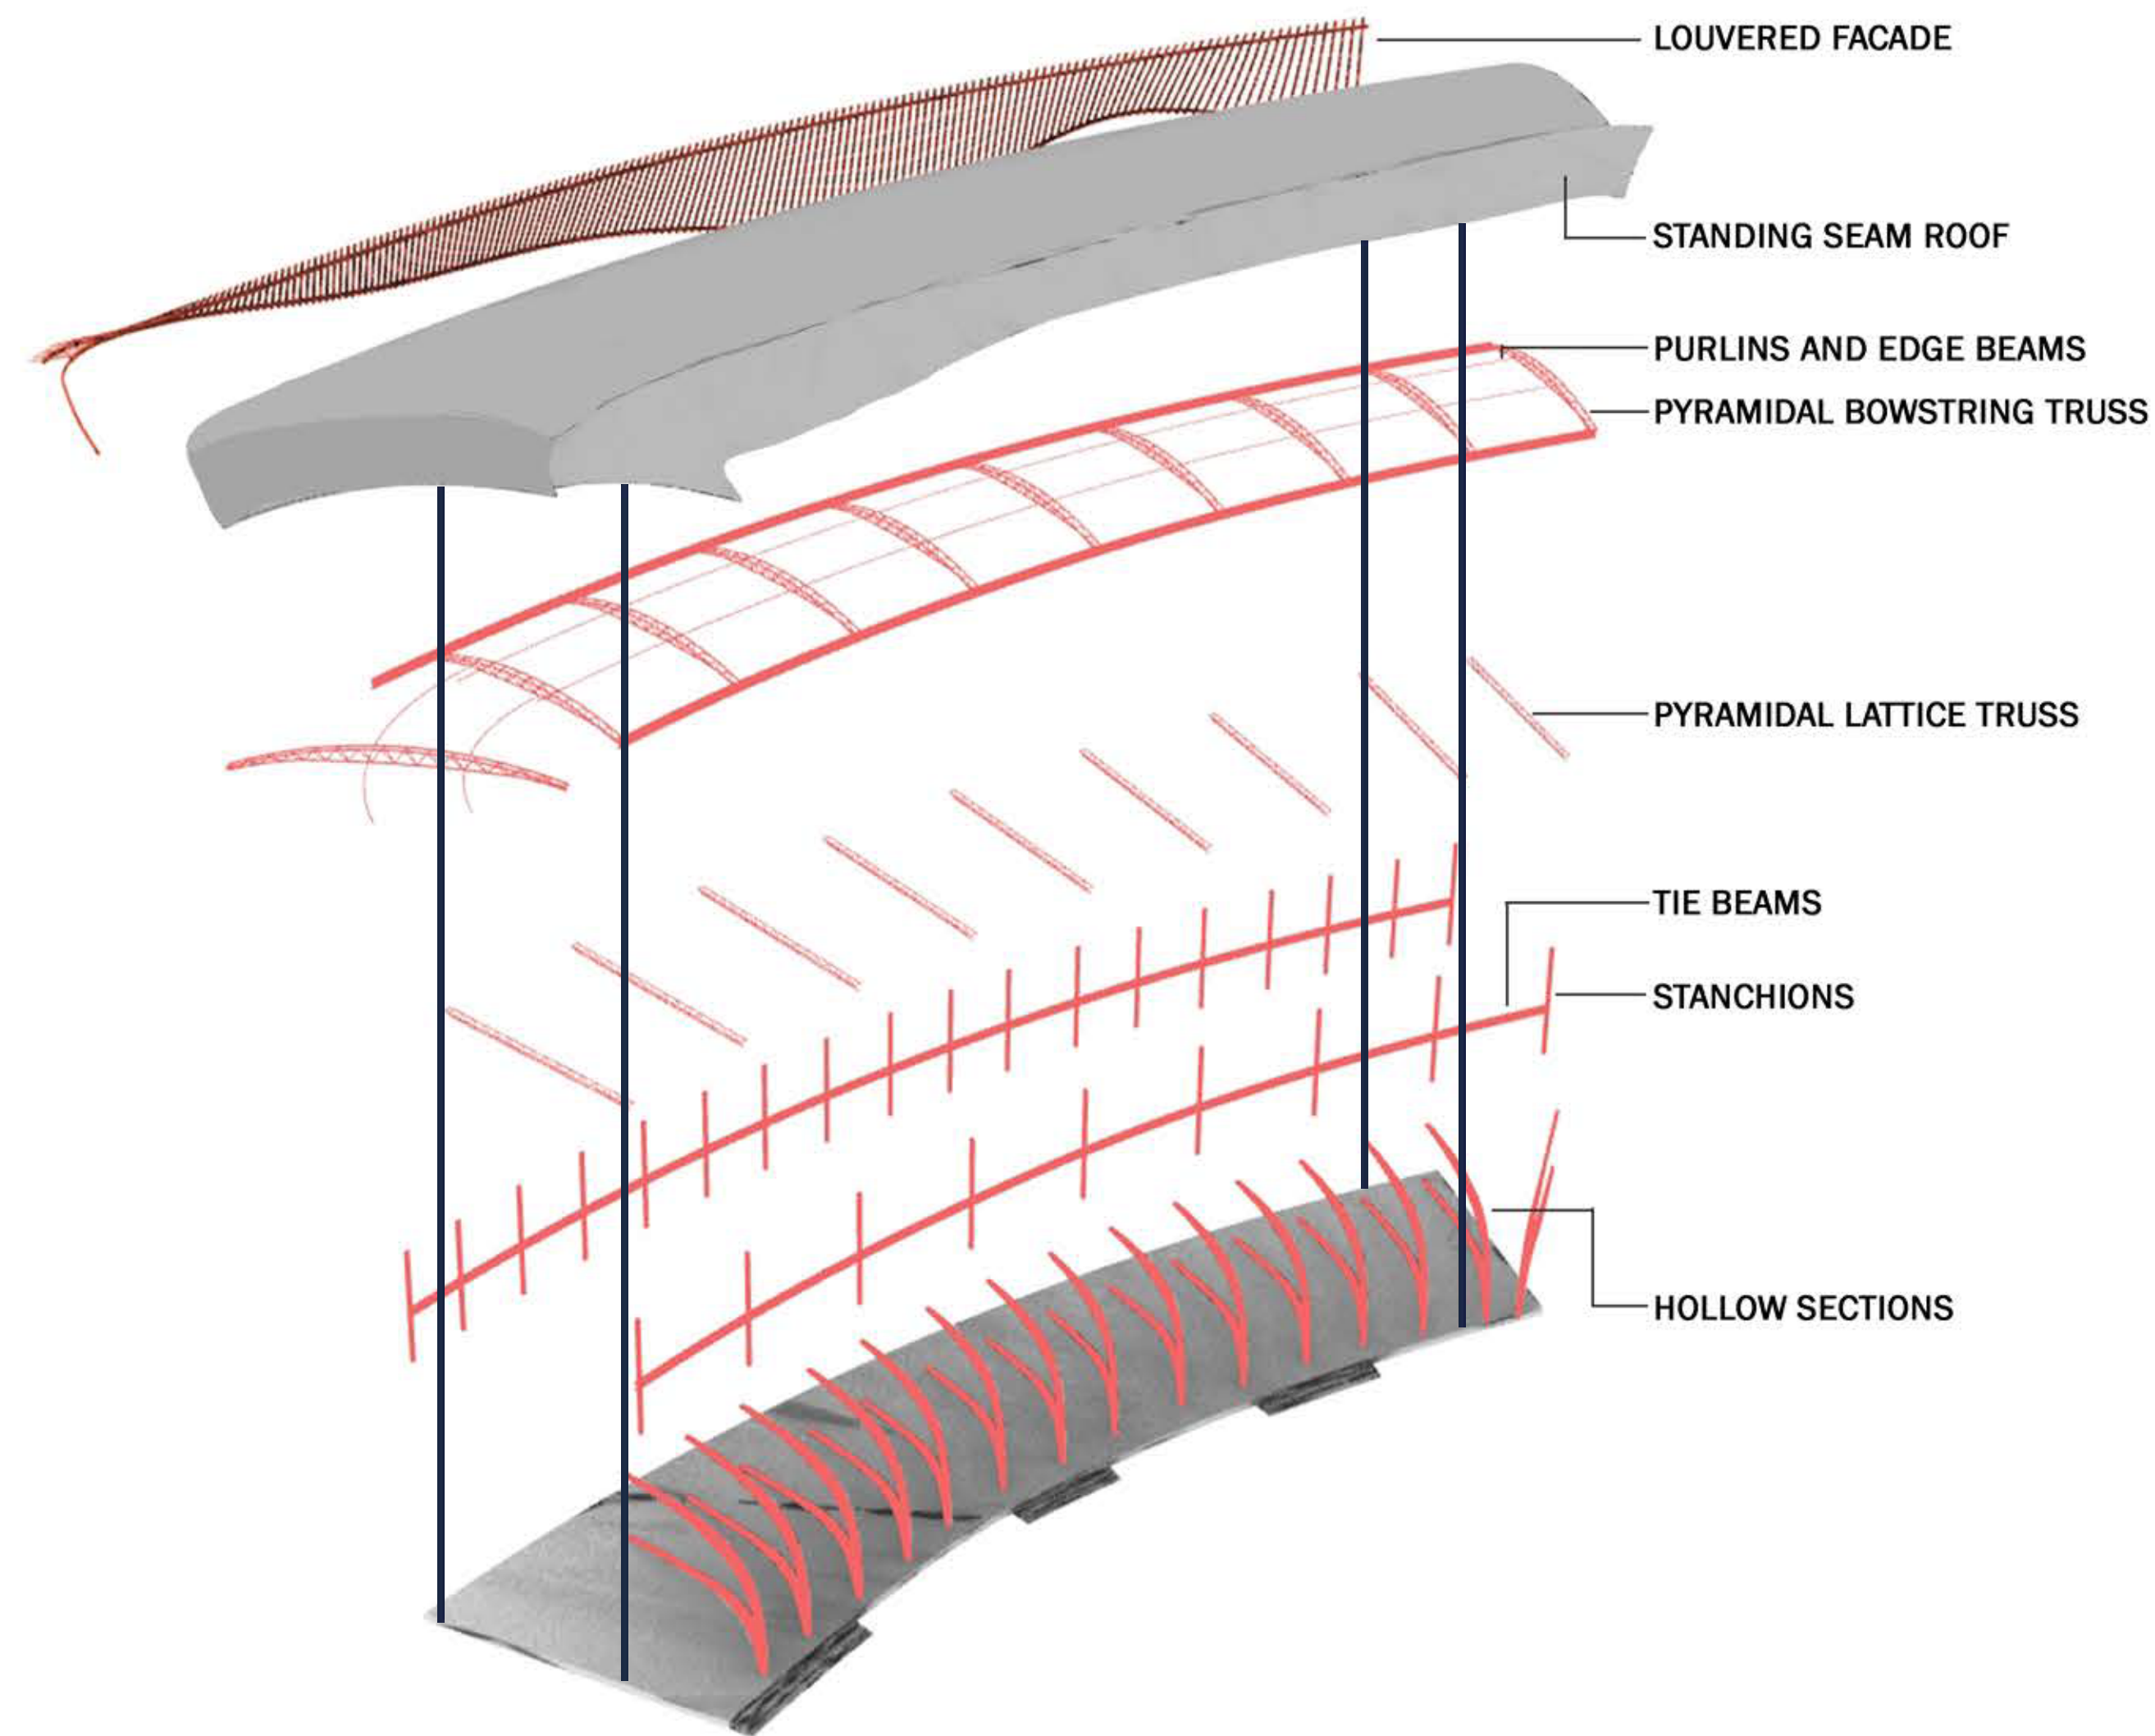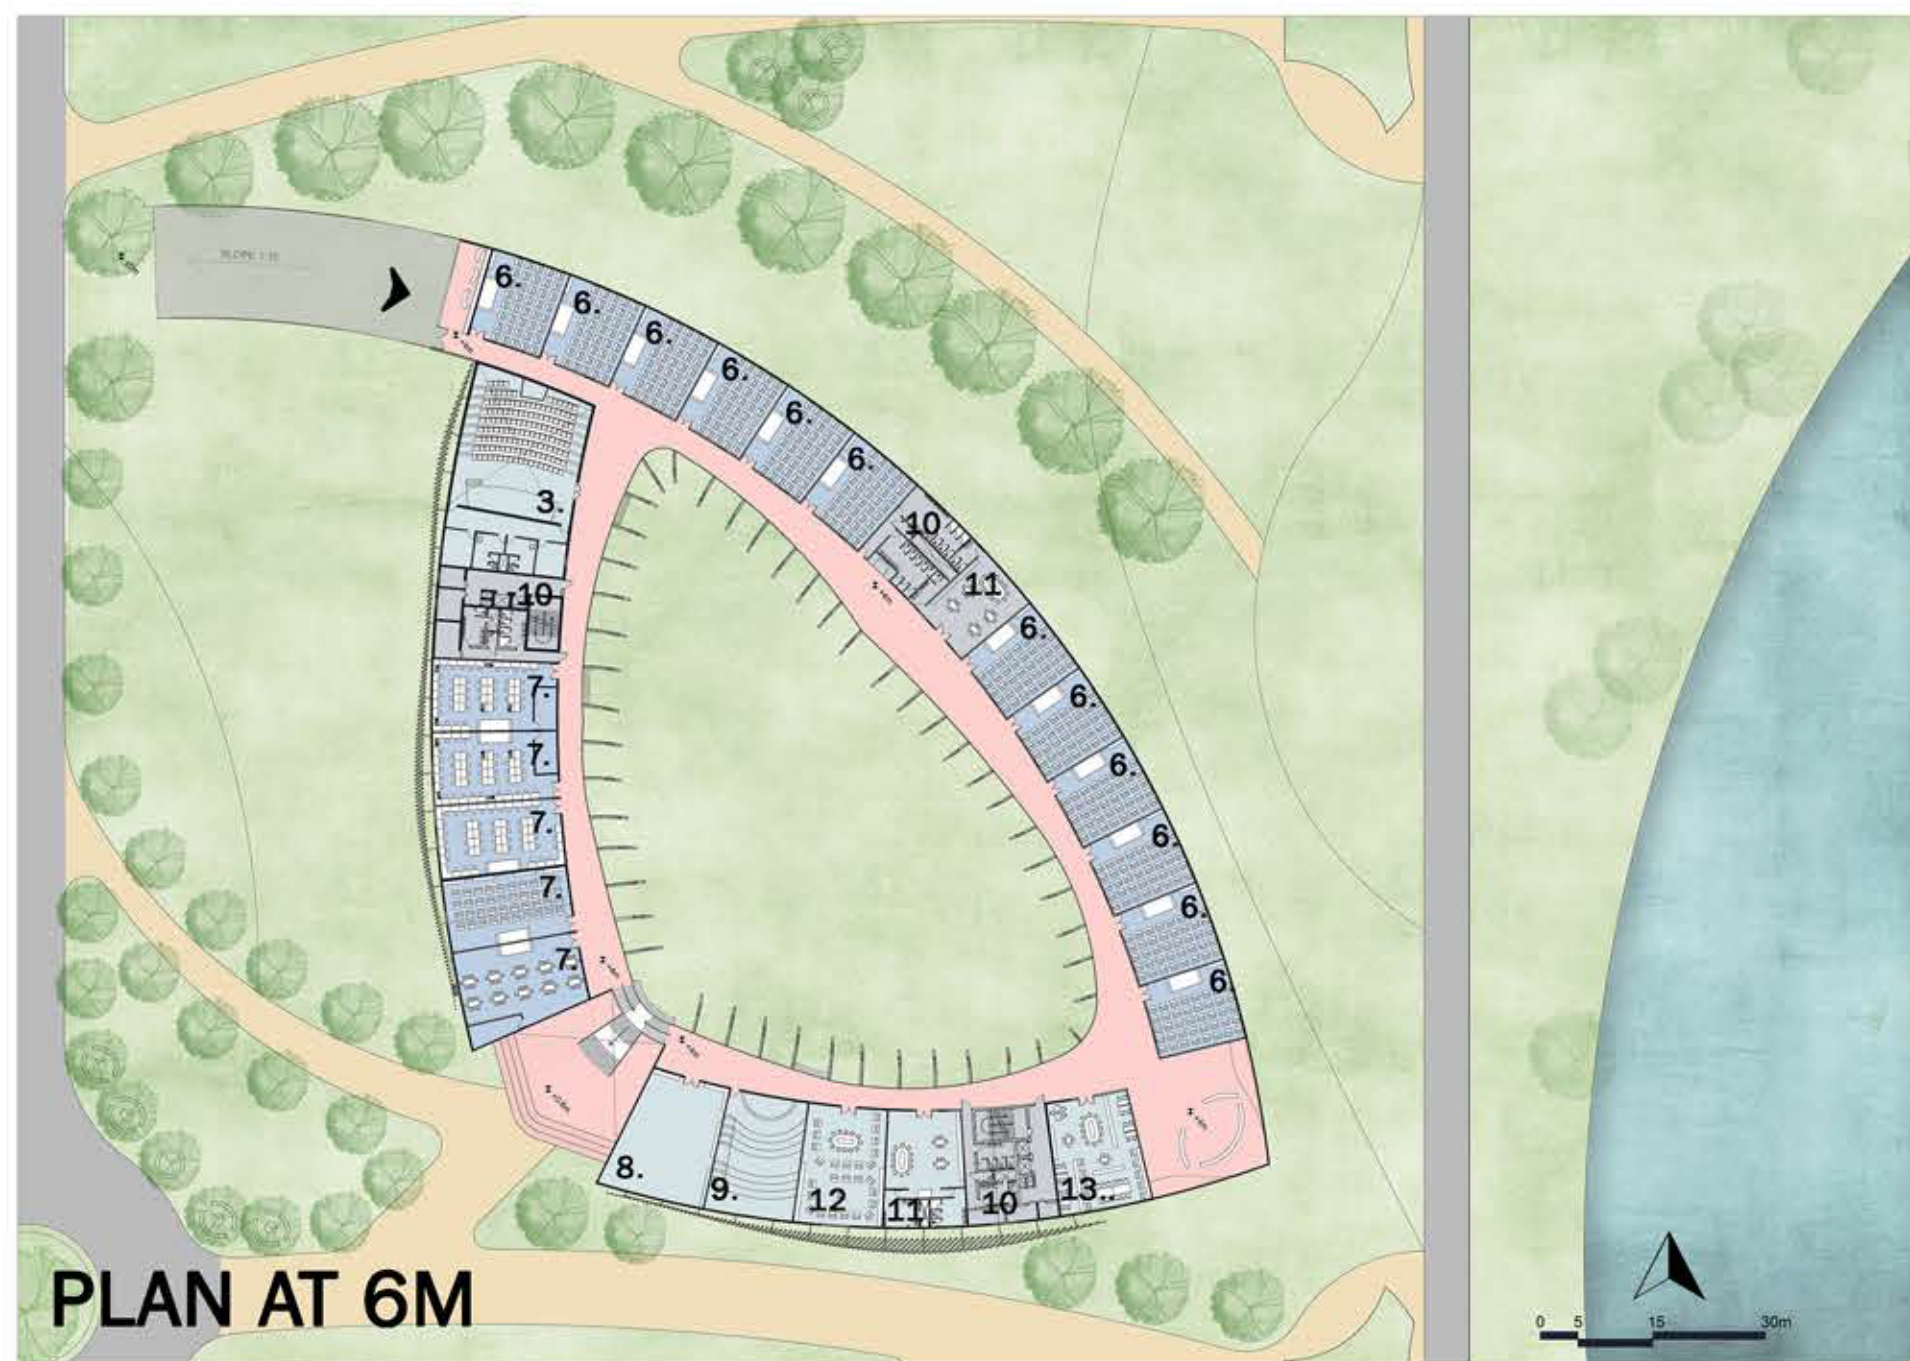

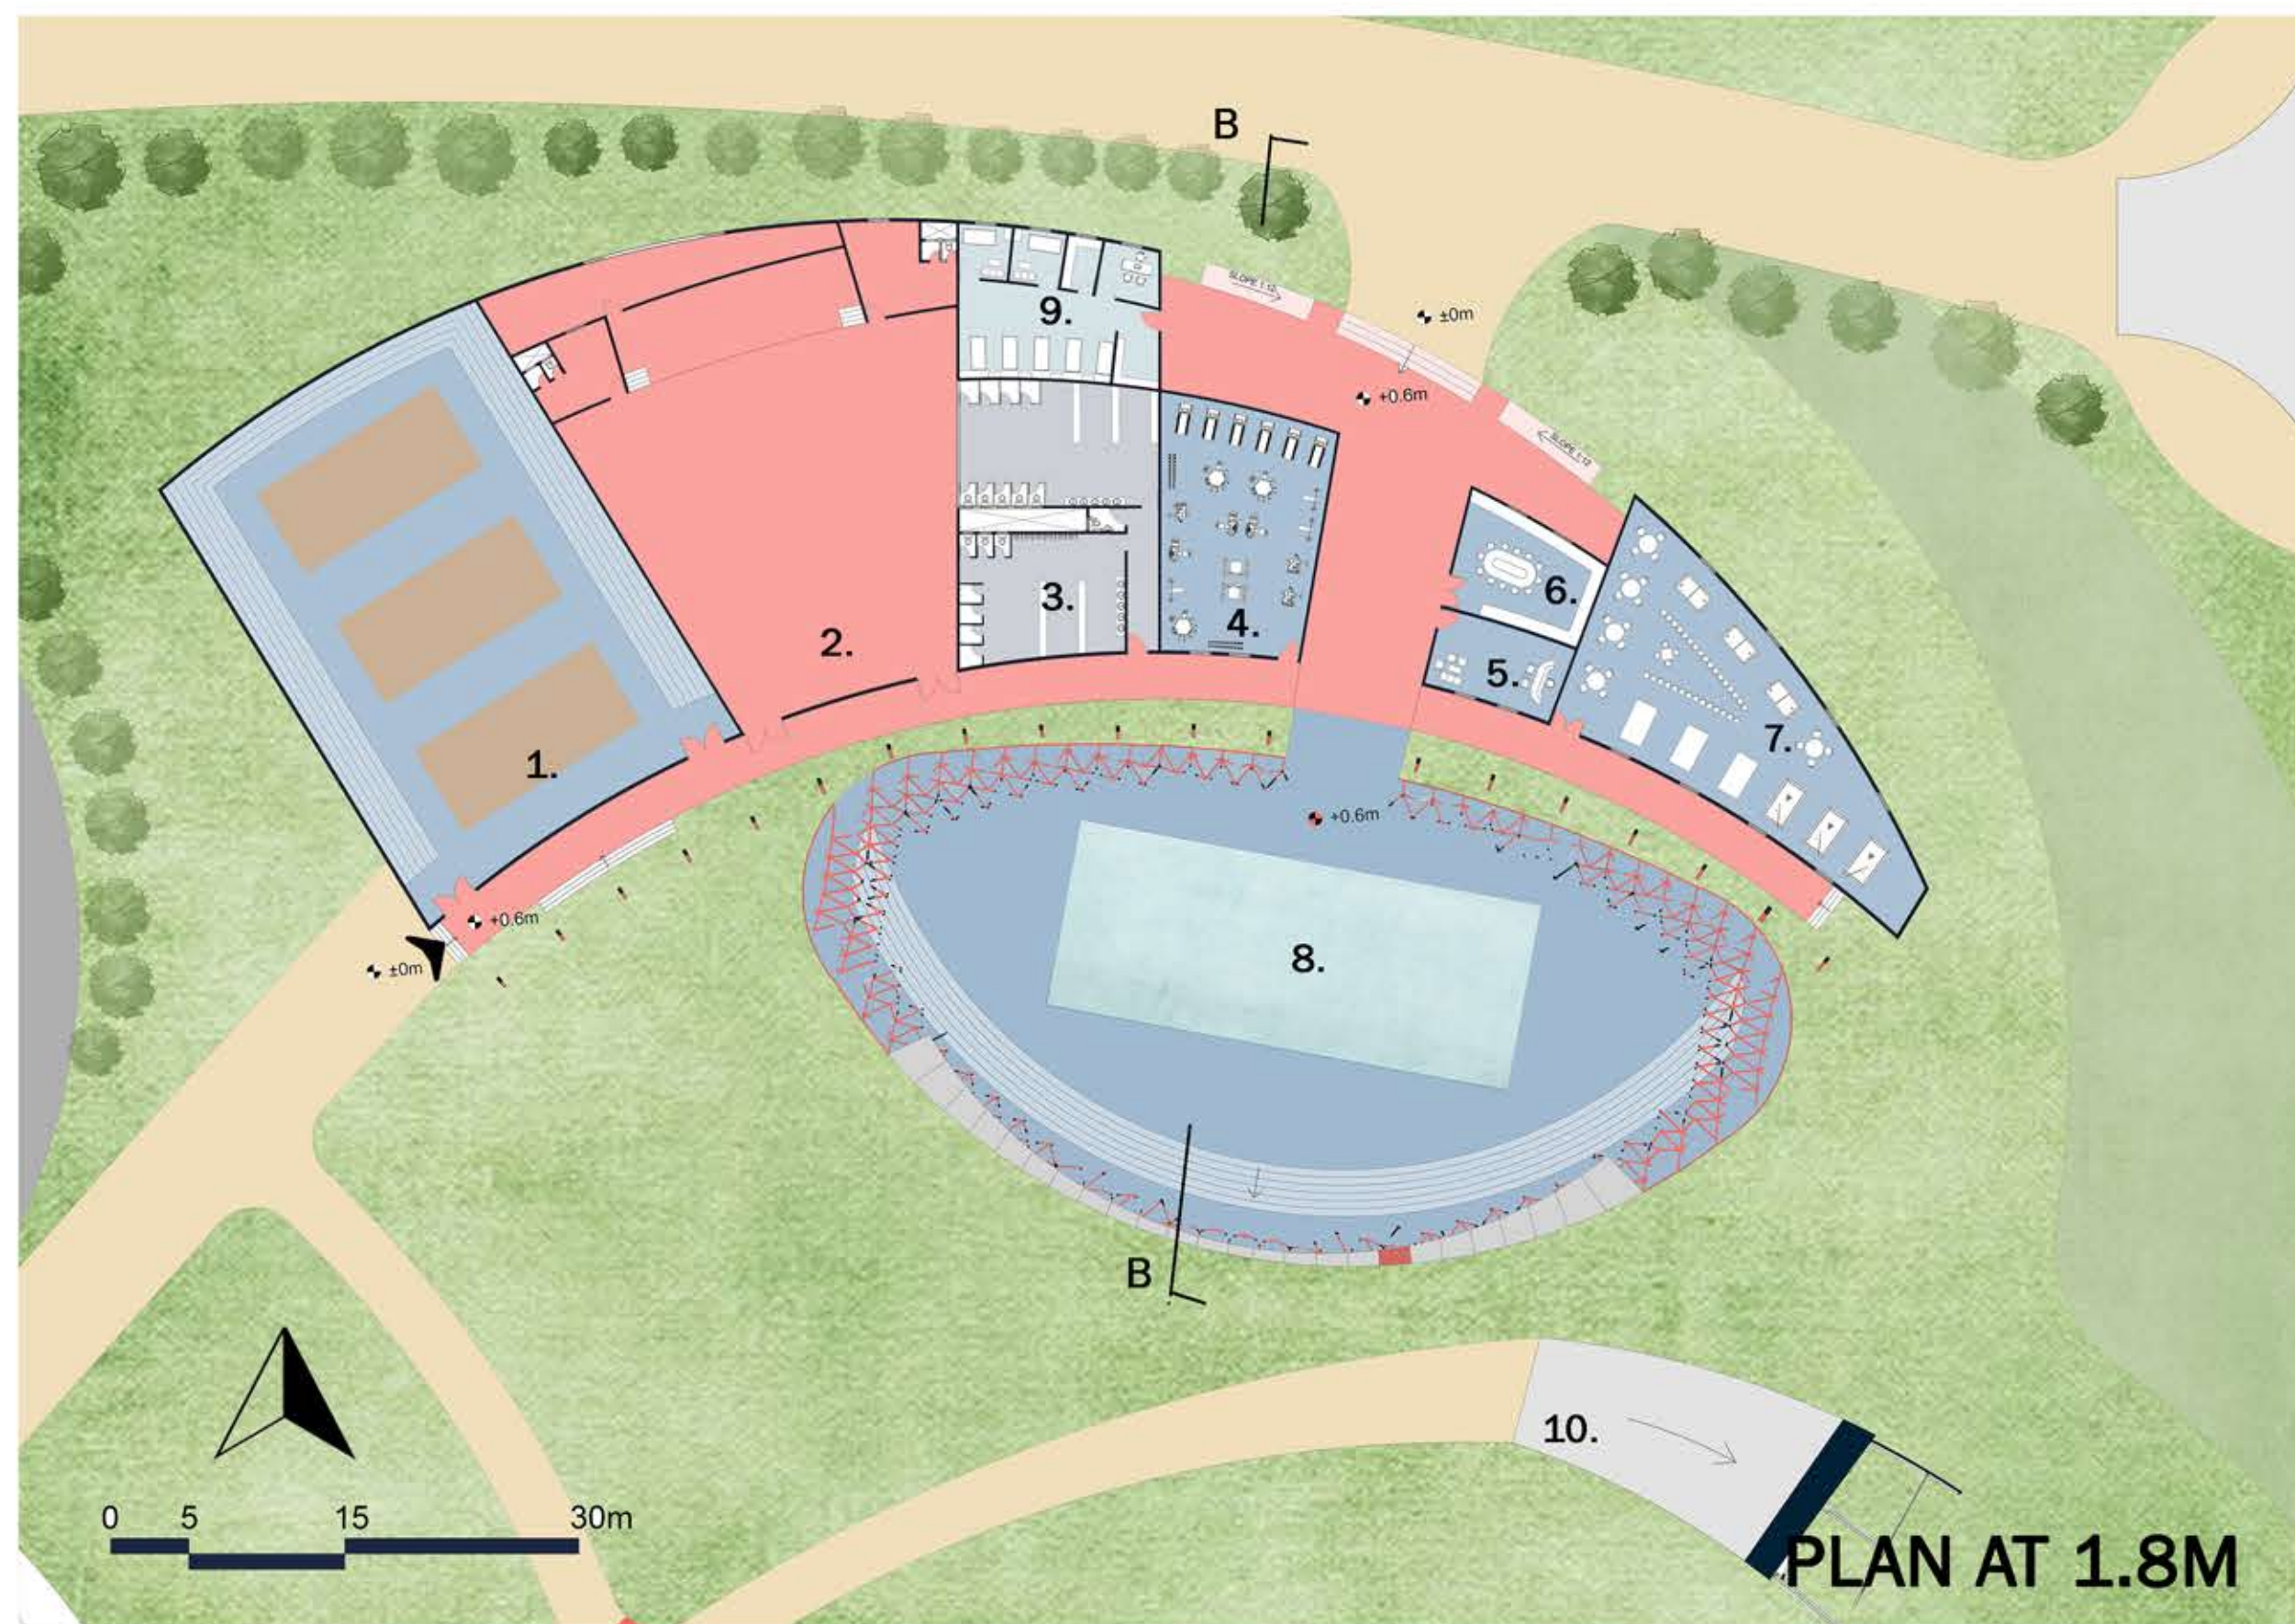


1. INDOOR BADMINTON COURT
2. MULTIPURPOSE HALL
3. TOILETS AND CHANGING ROOM
4. GYMNASIUM
5. COACH ROOM
6. EXHIBITION SPACE
7. INDOOR GAMES ROOM
8. SWIMMING POOL
9. HEALTH CENTRE

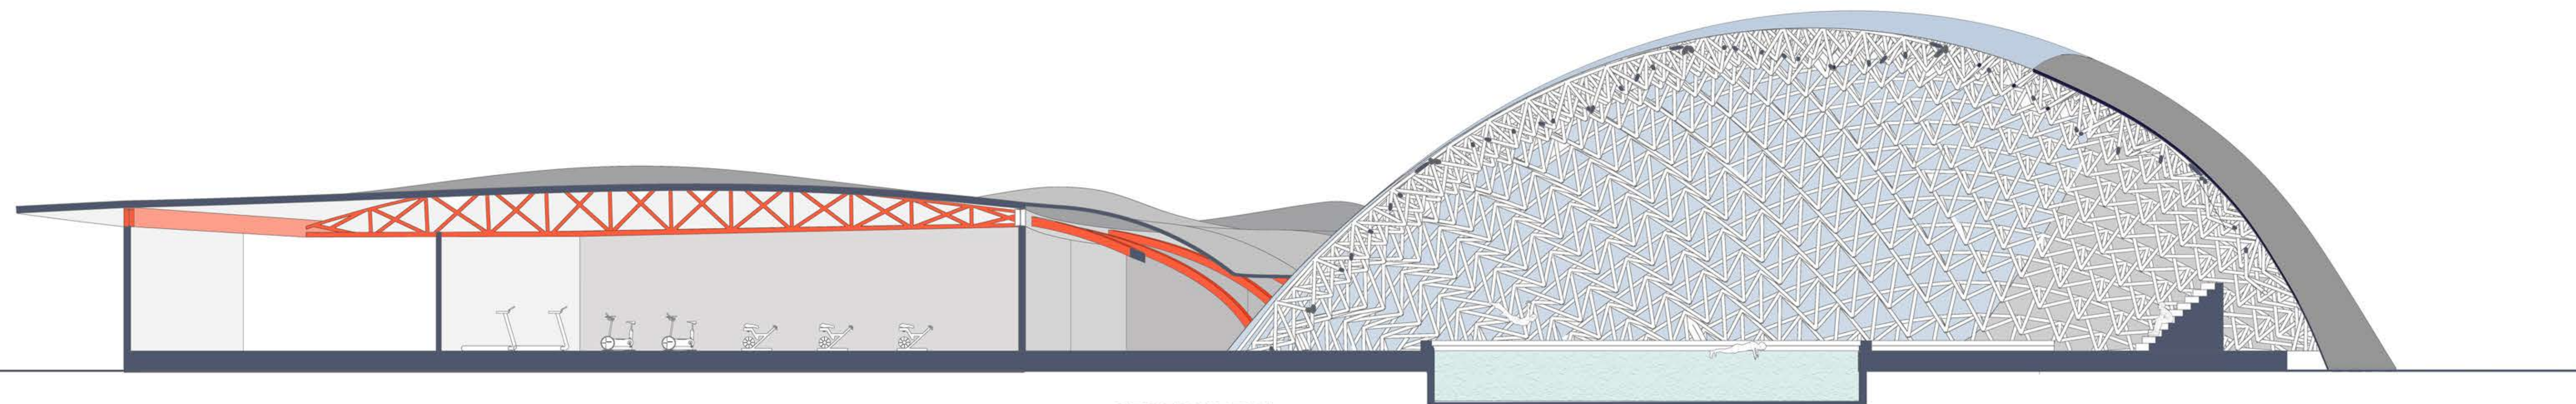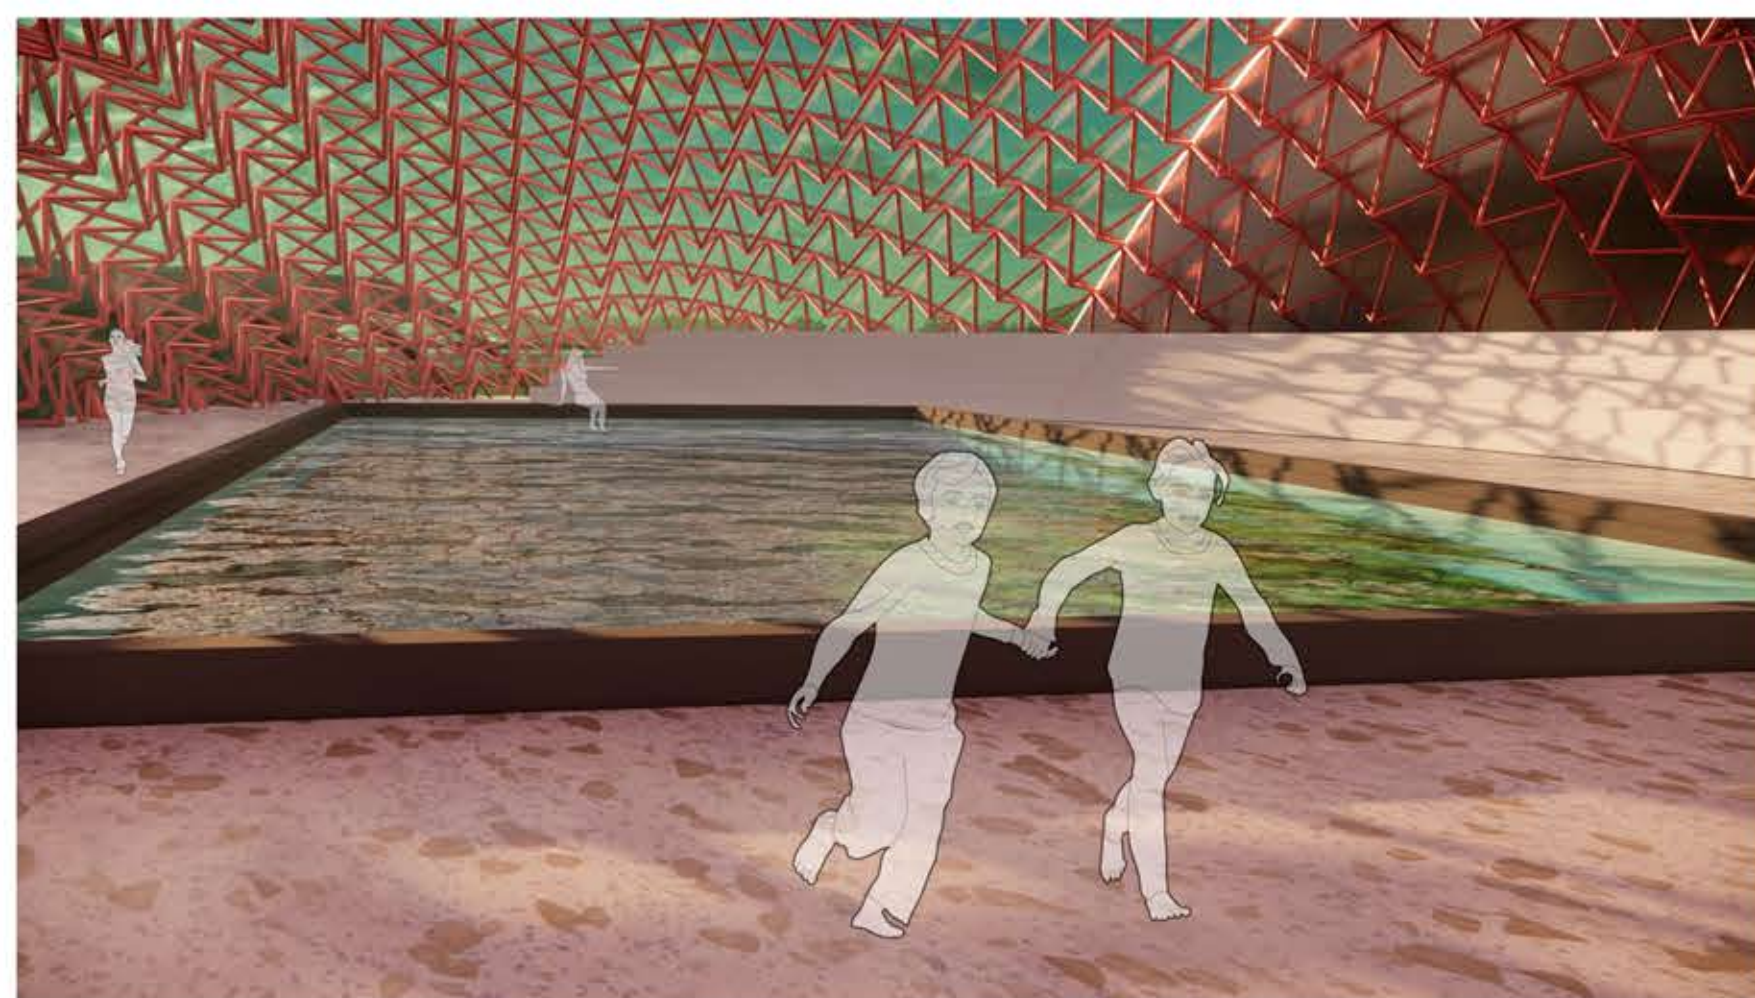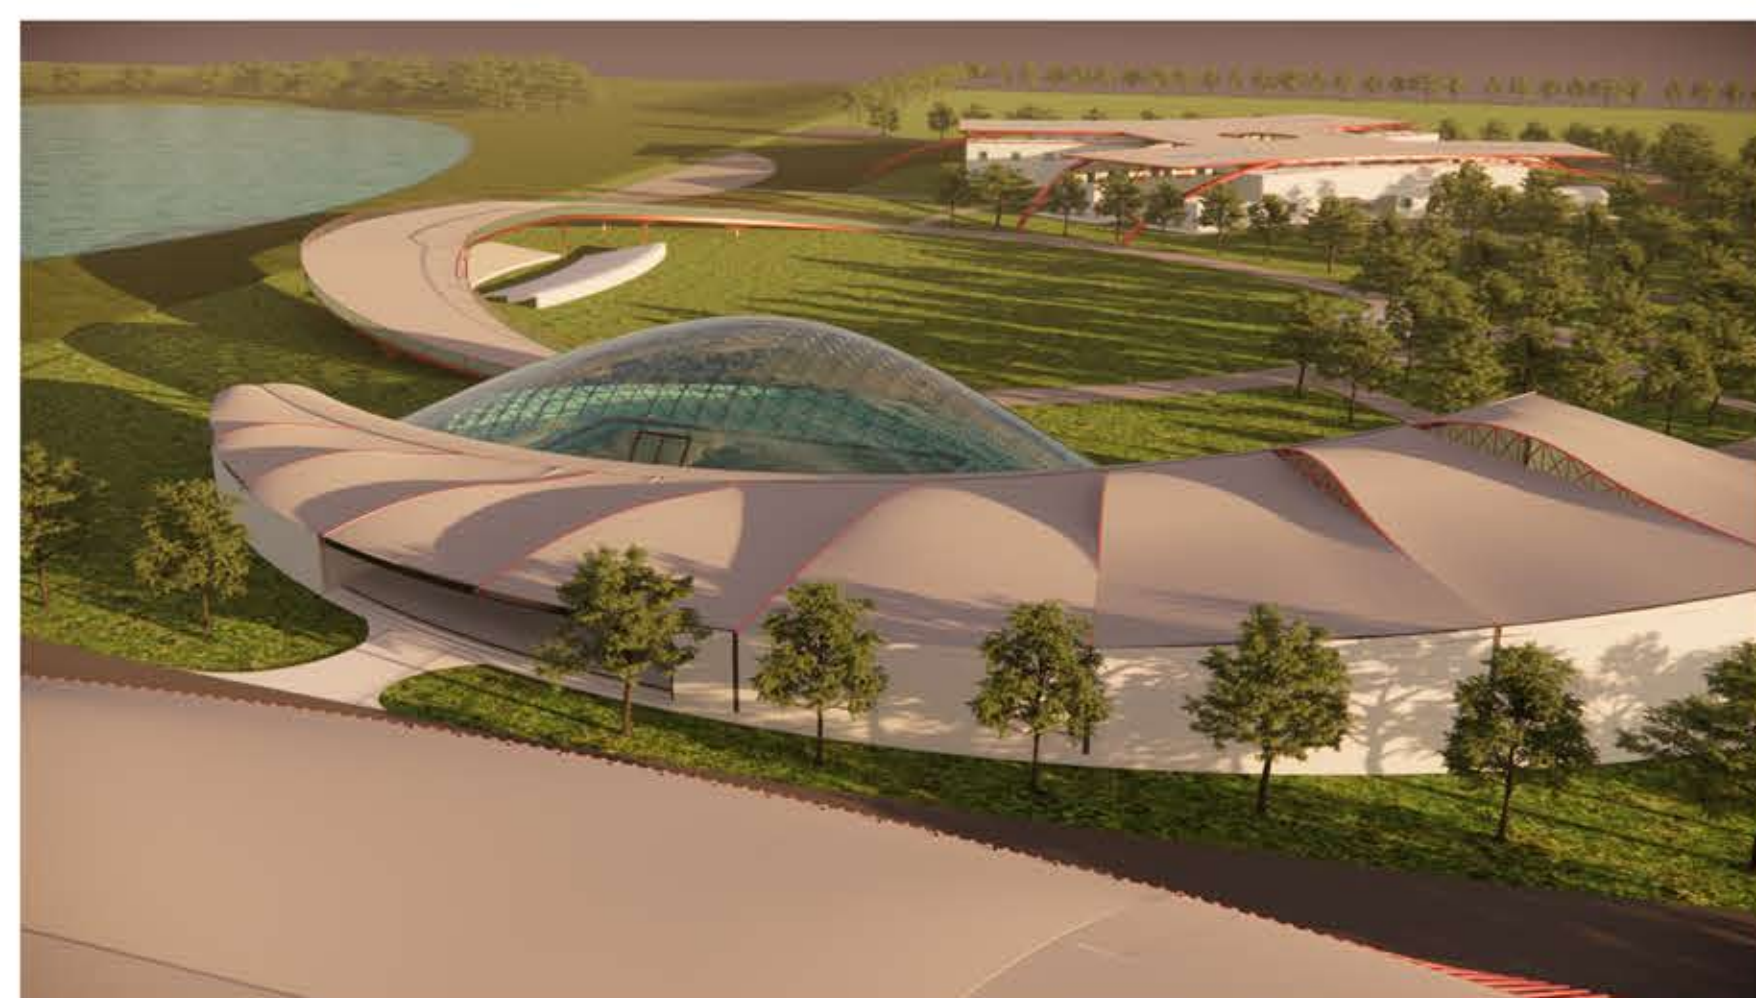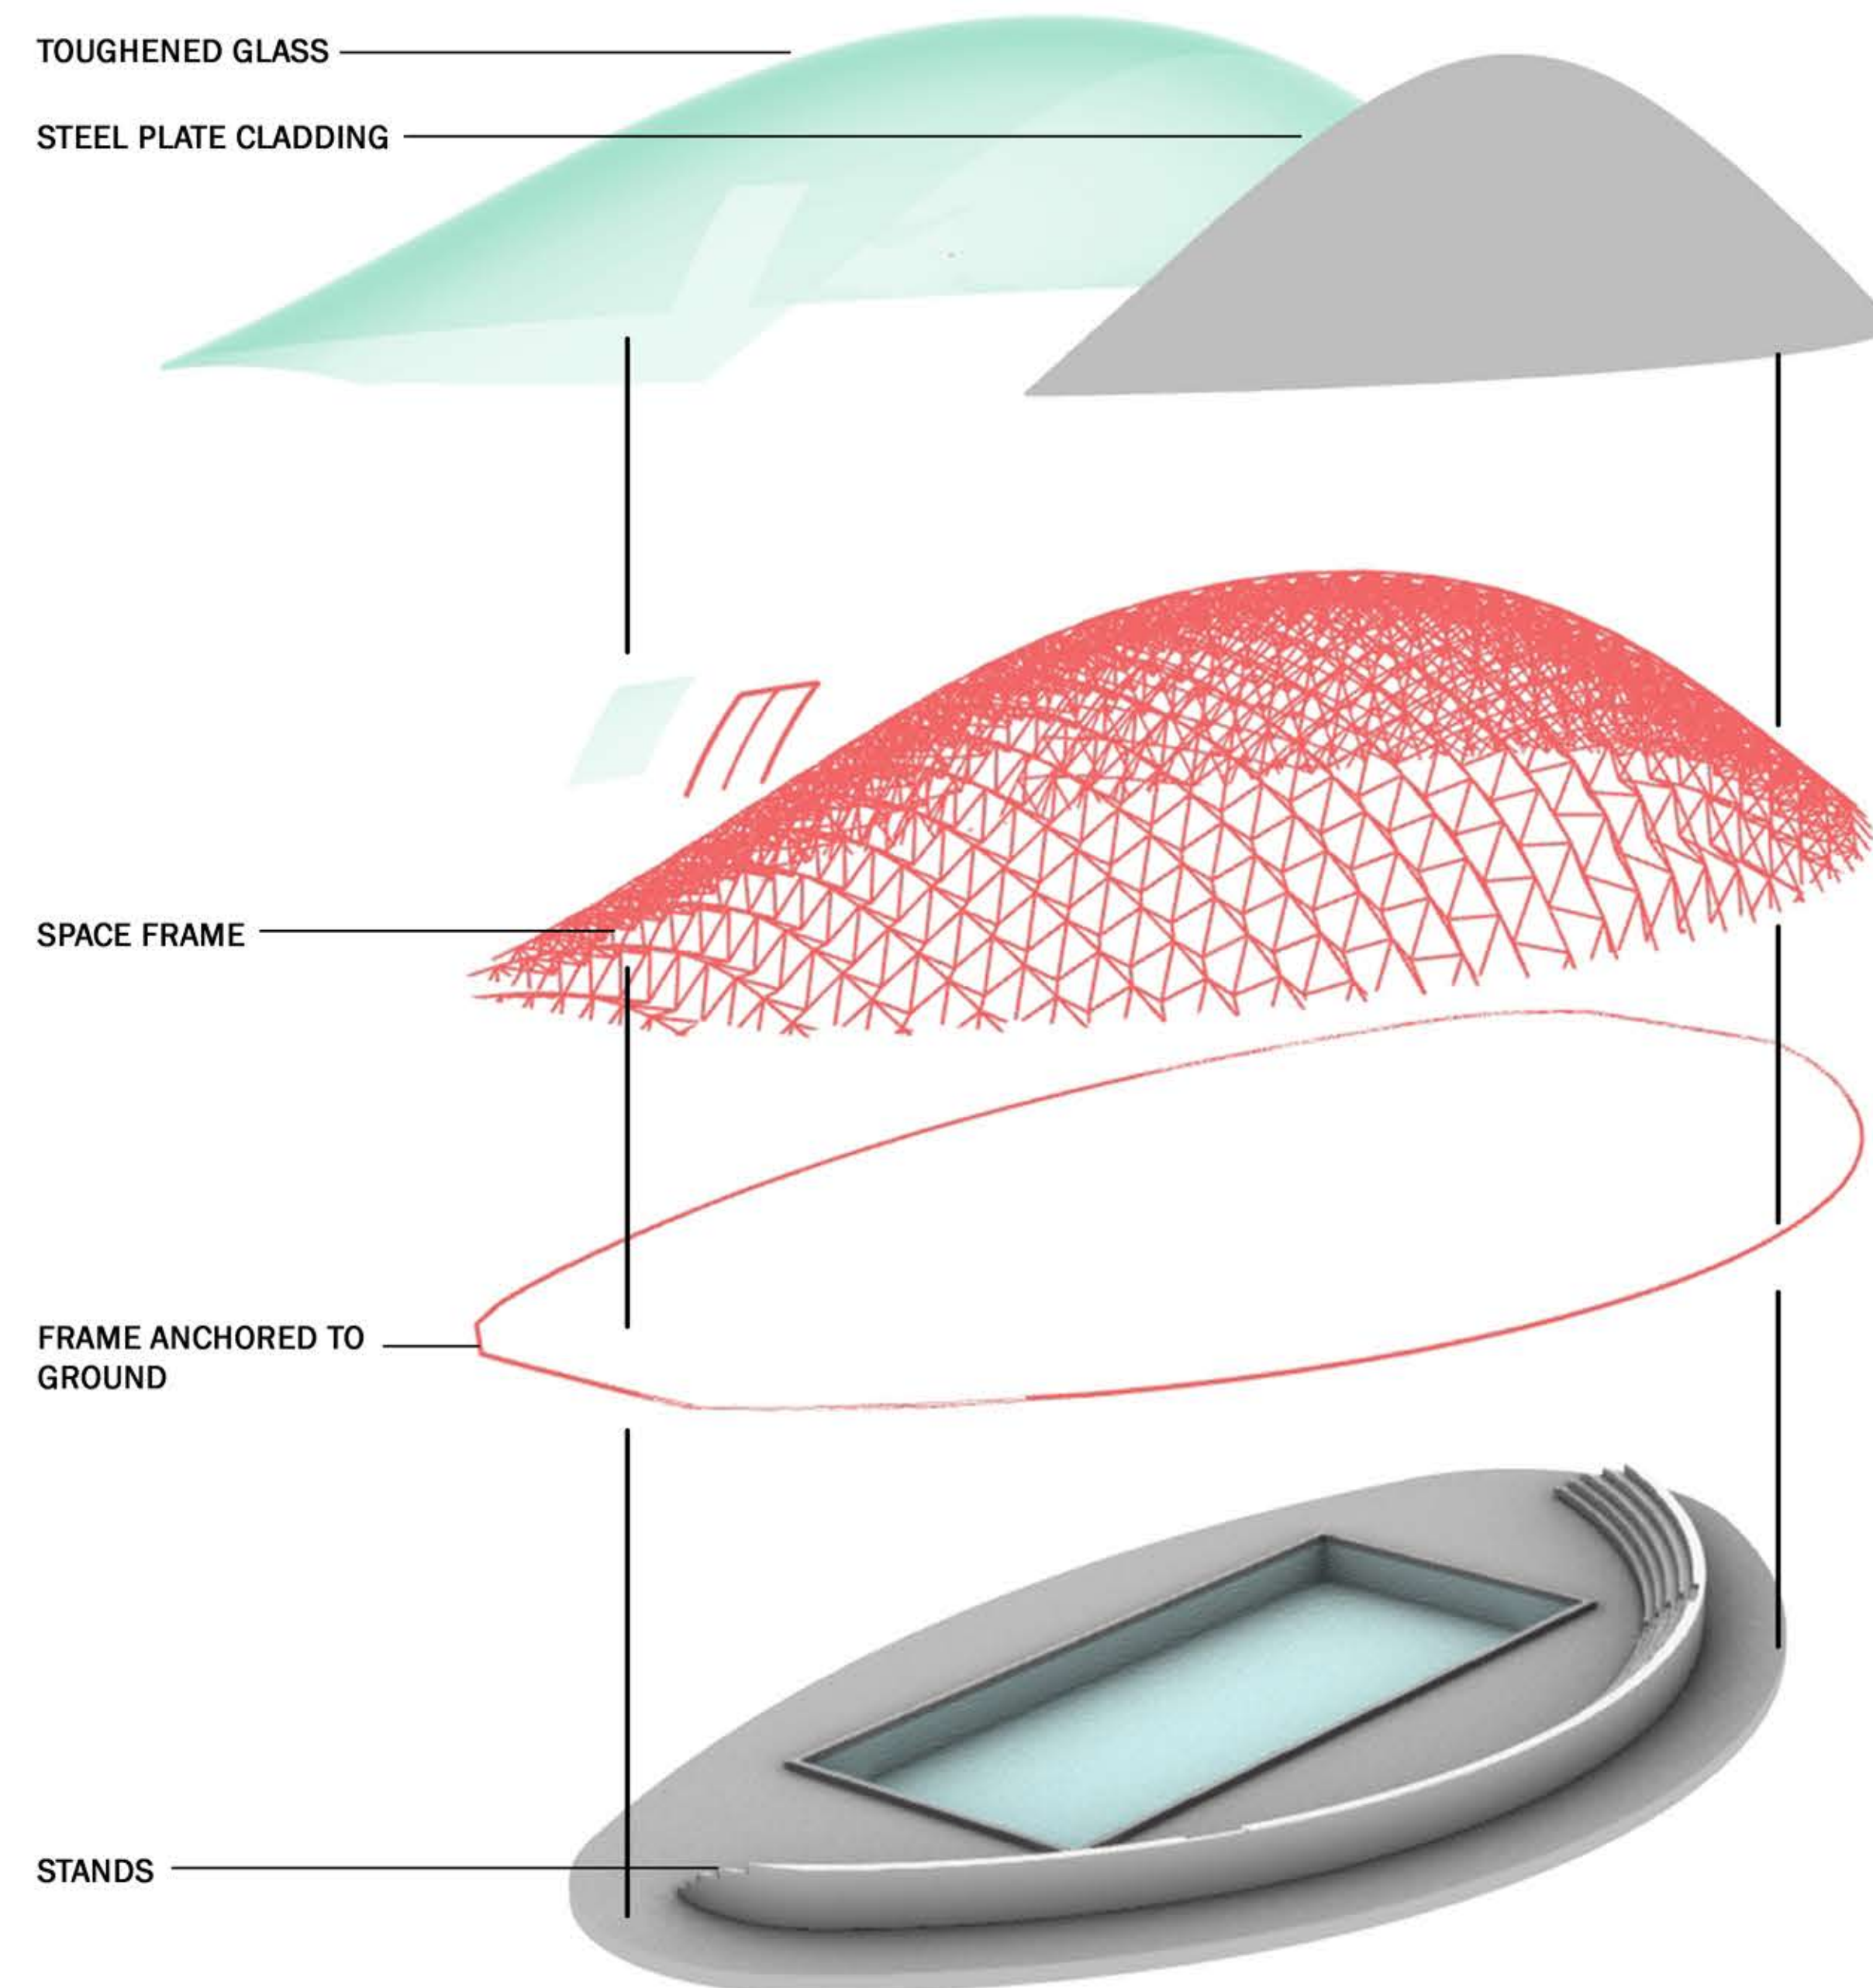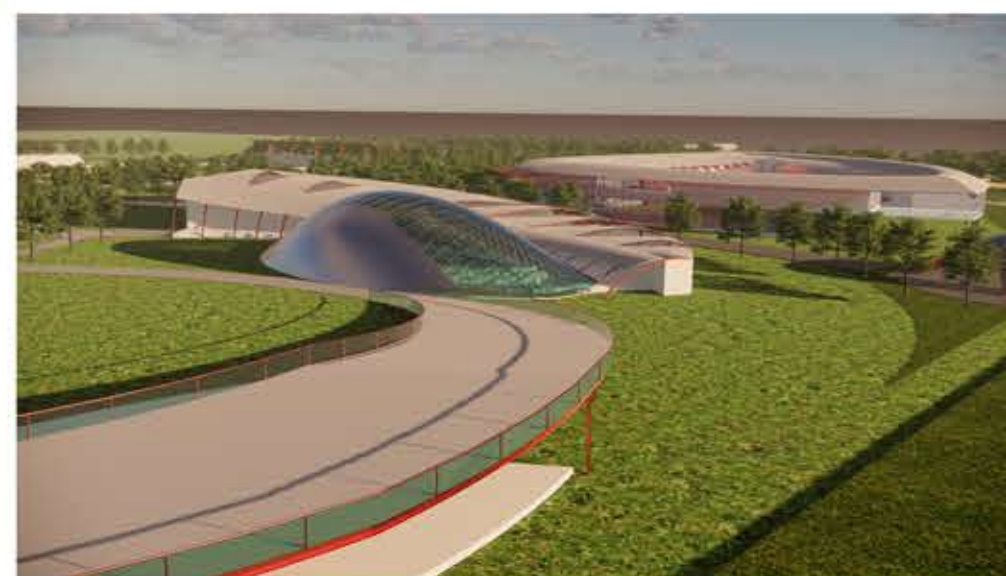


SECTION BB'

0 1 3 10M

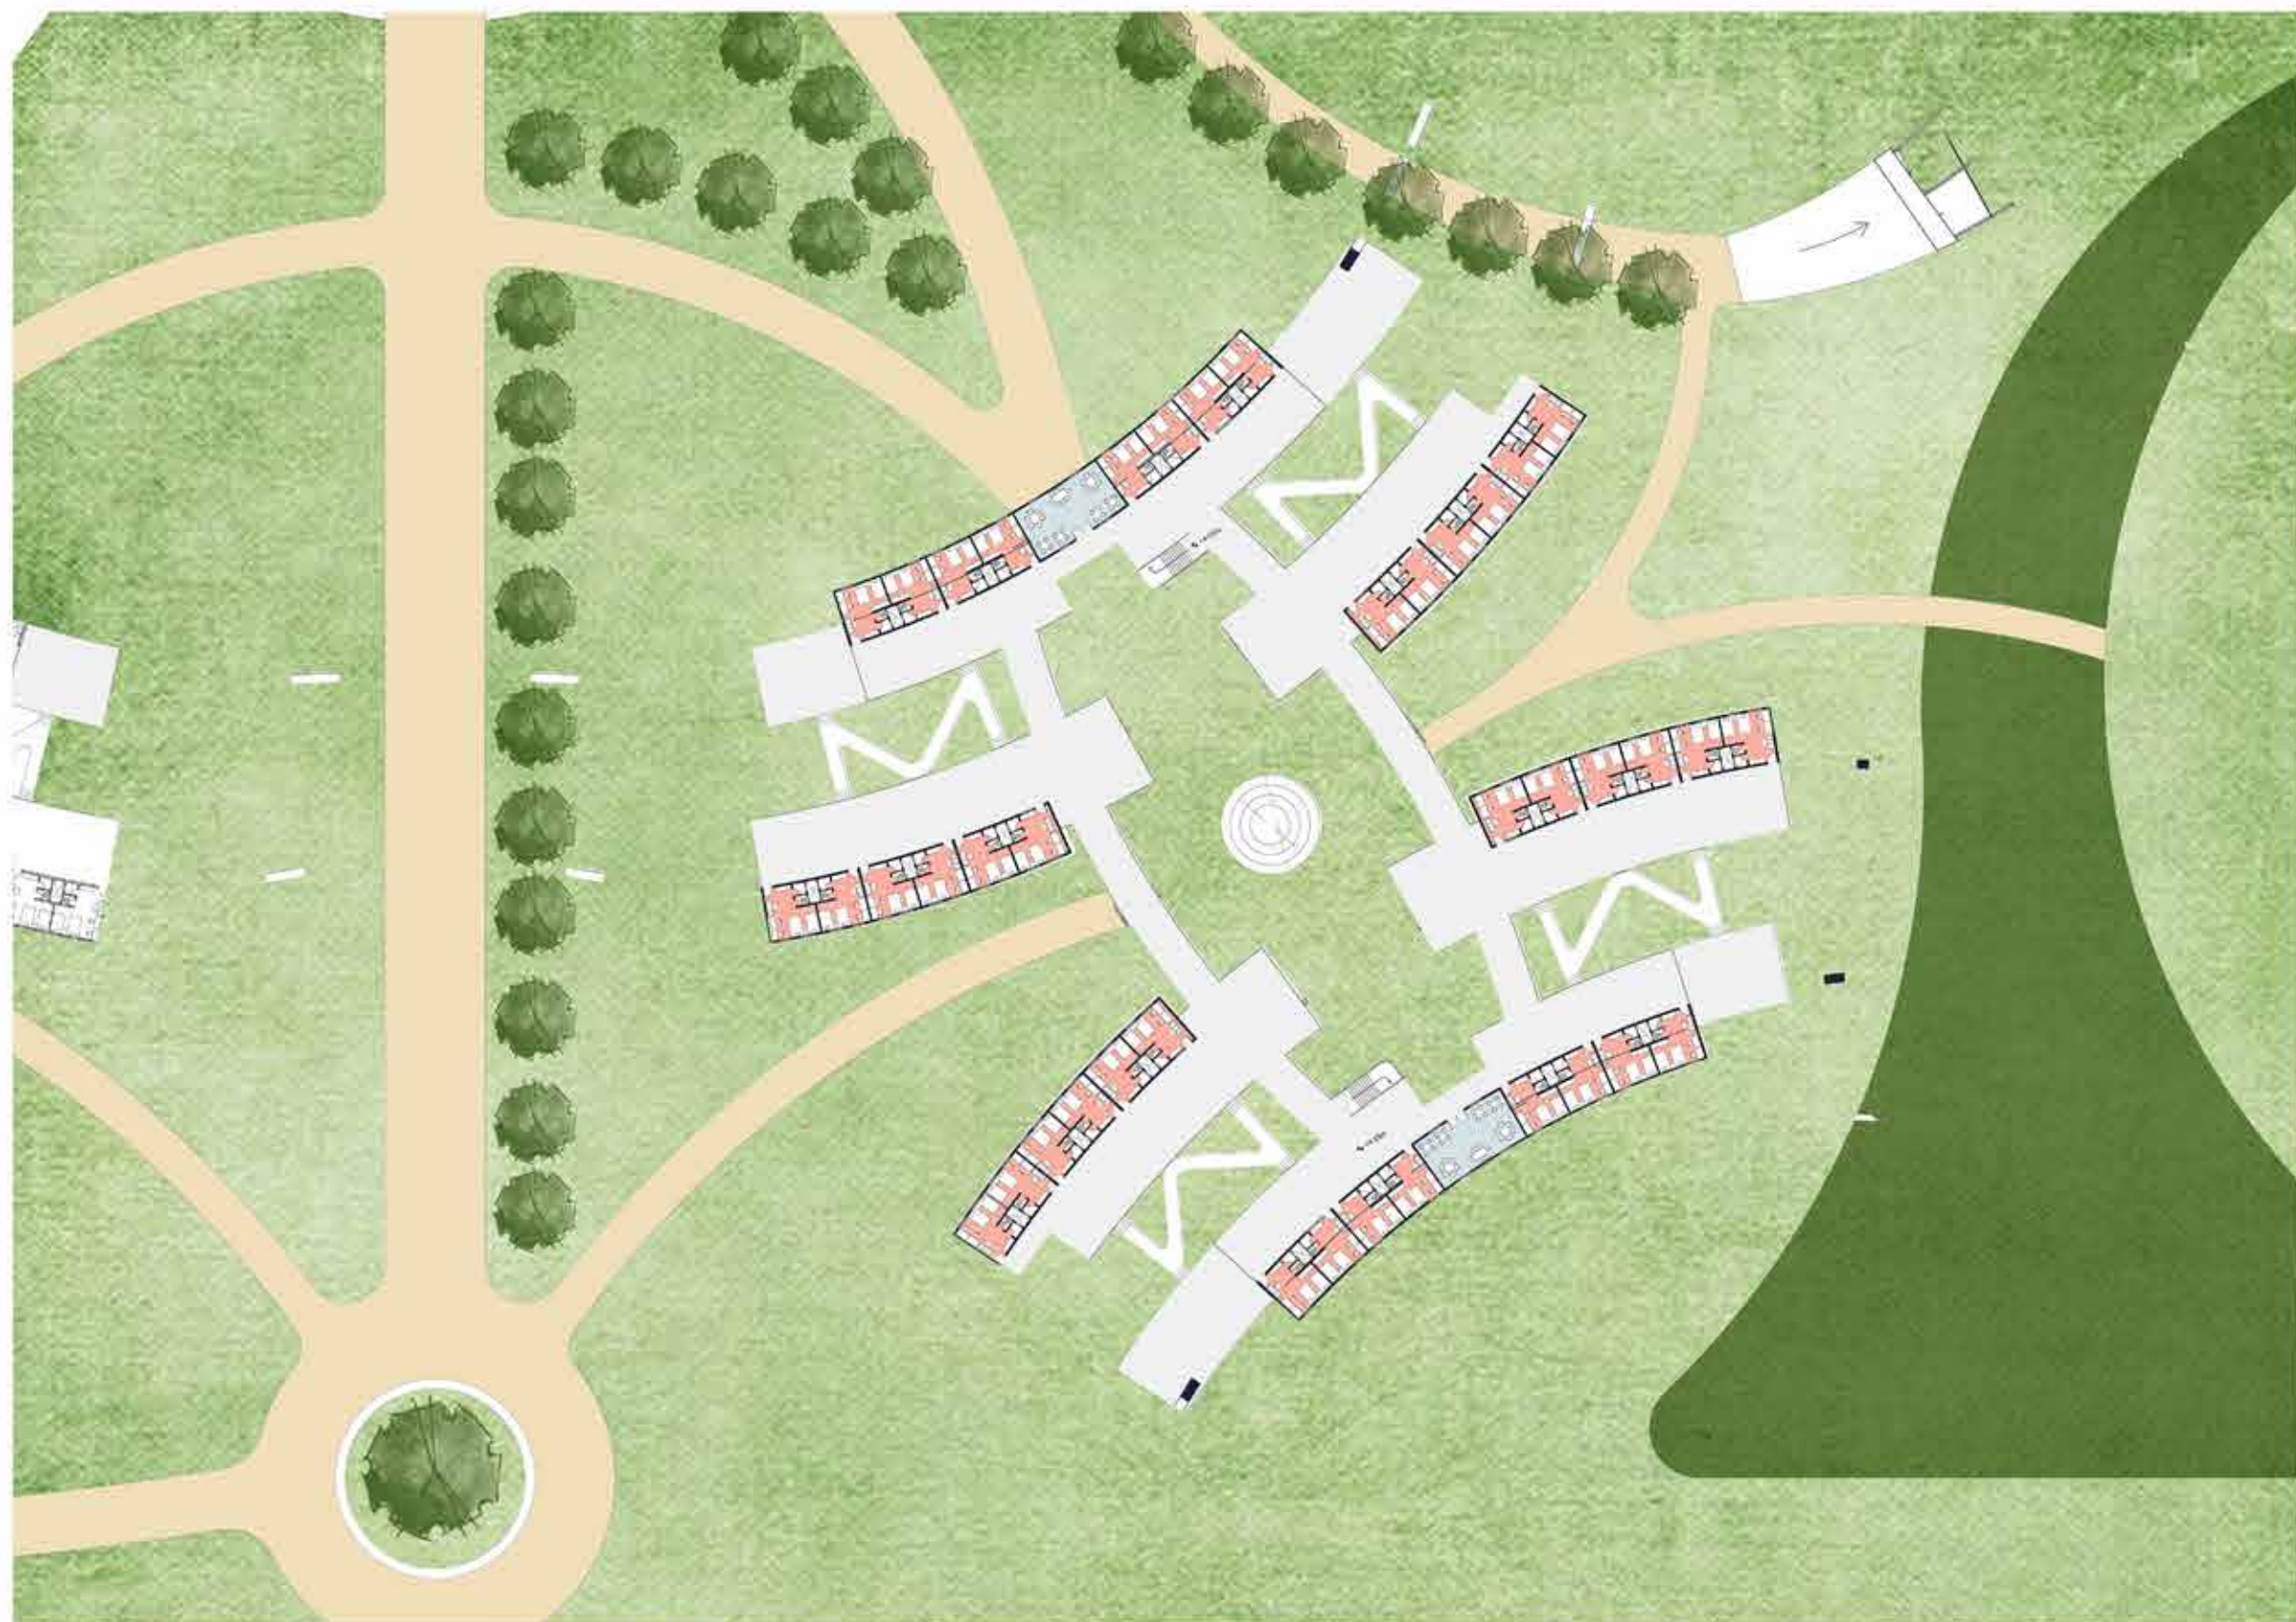

PLAN @ 6 M

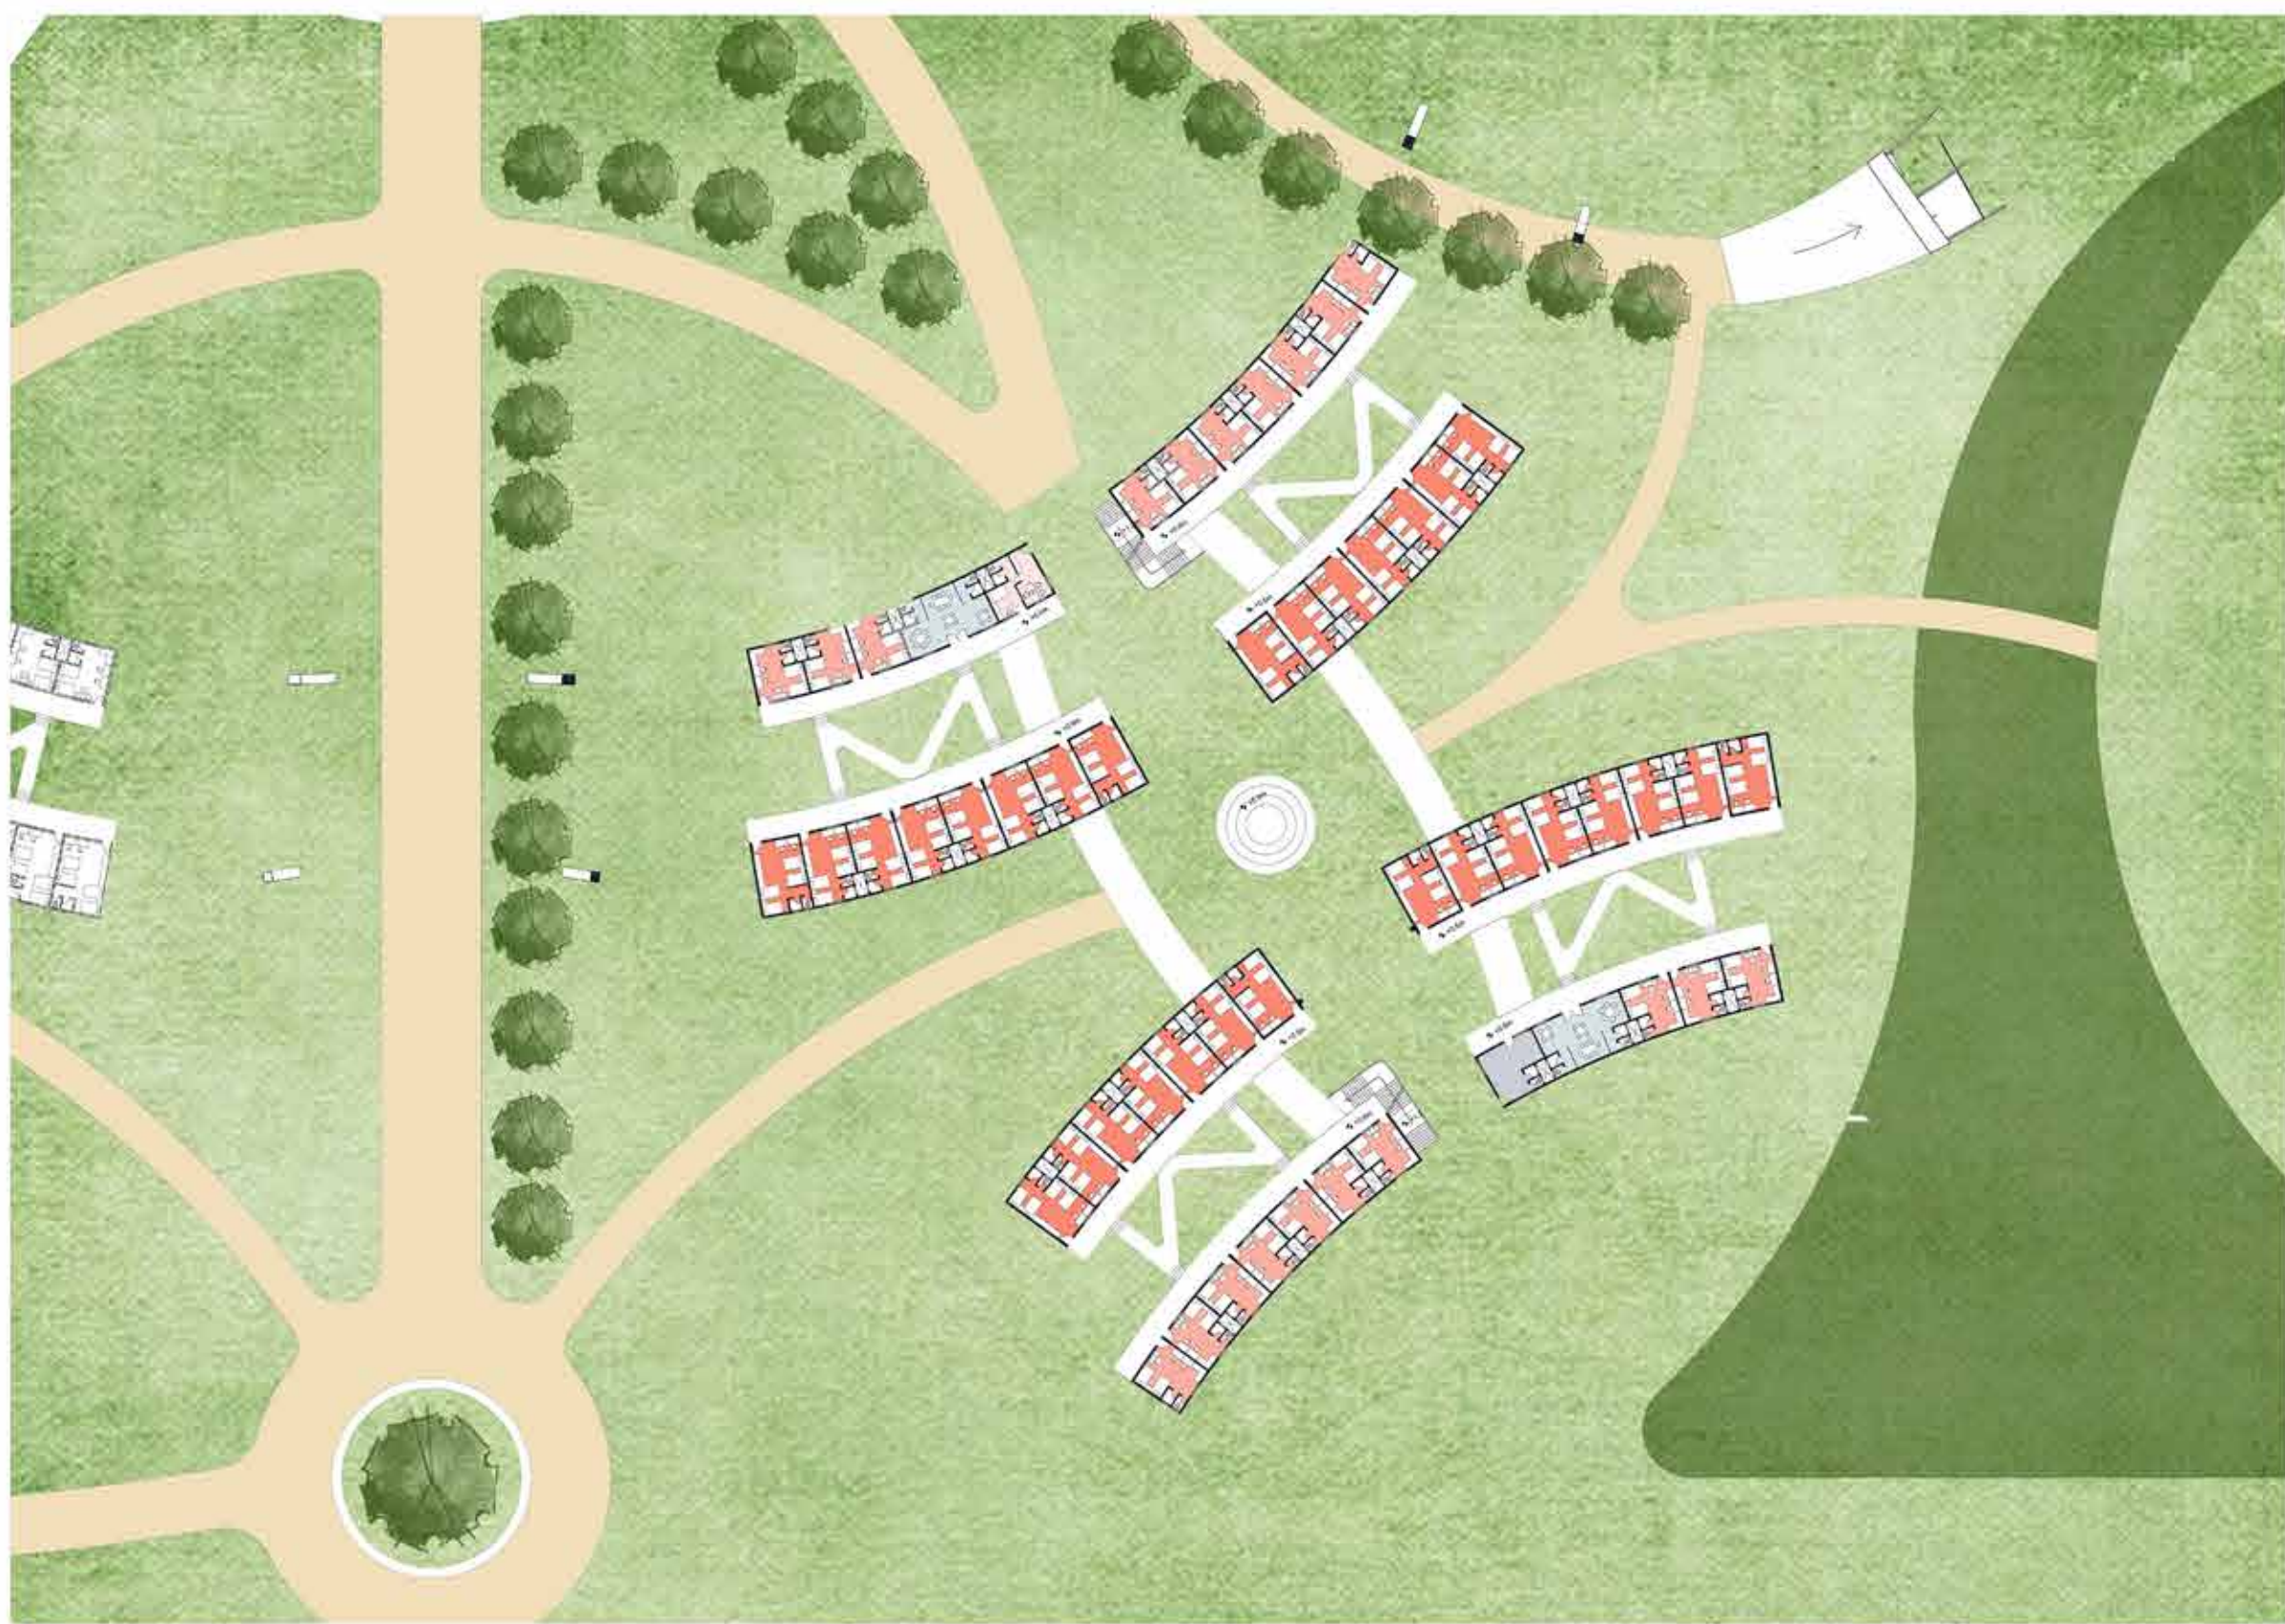


PLAN @ 1.8 M




INTERNAL COURTYARD




ENTRY

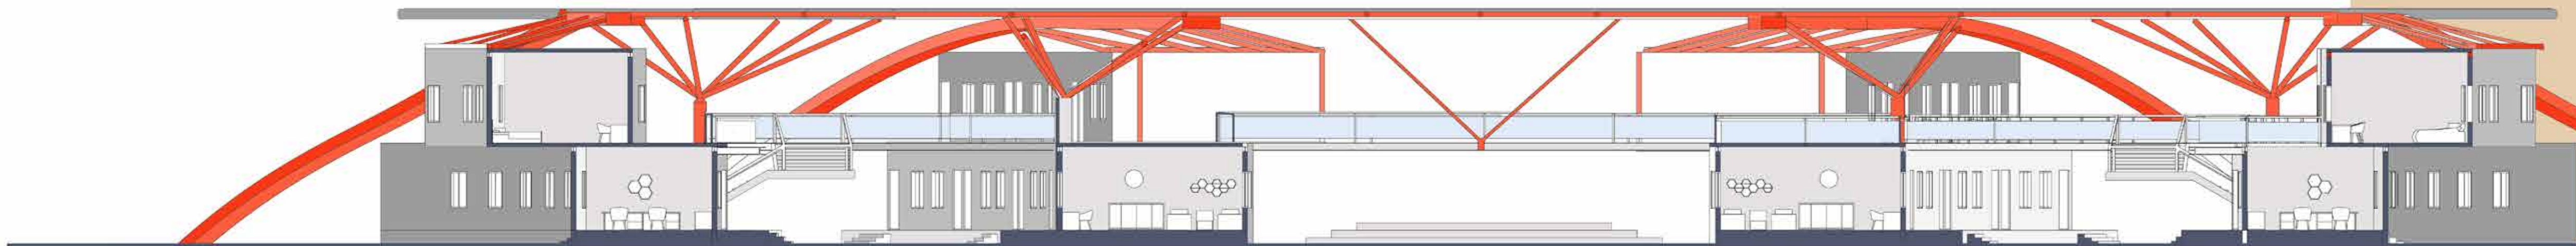


SECTION

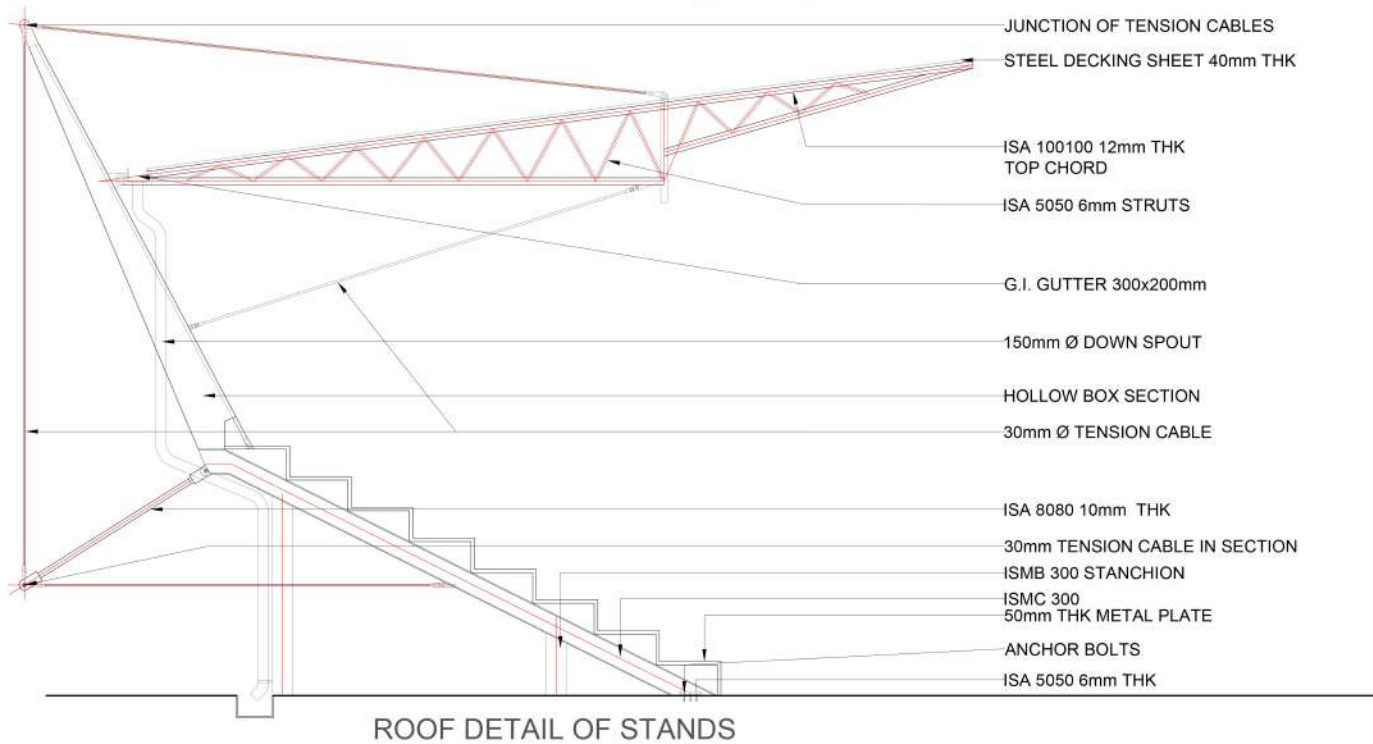


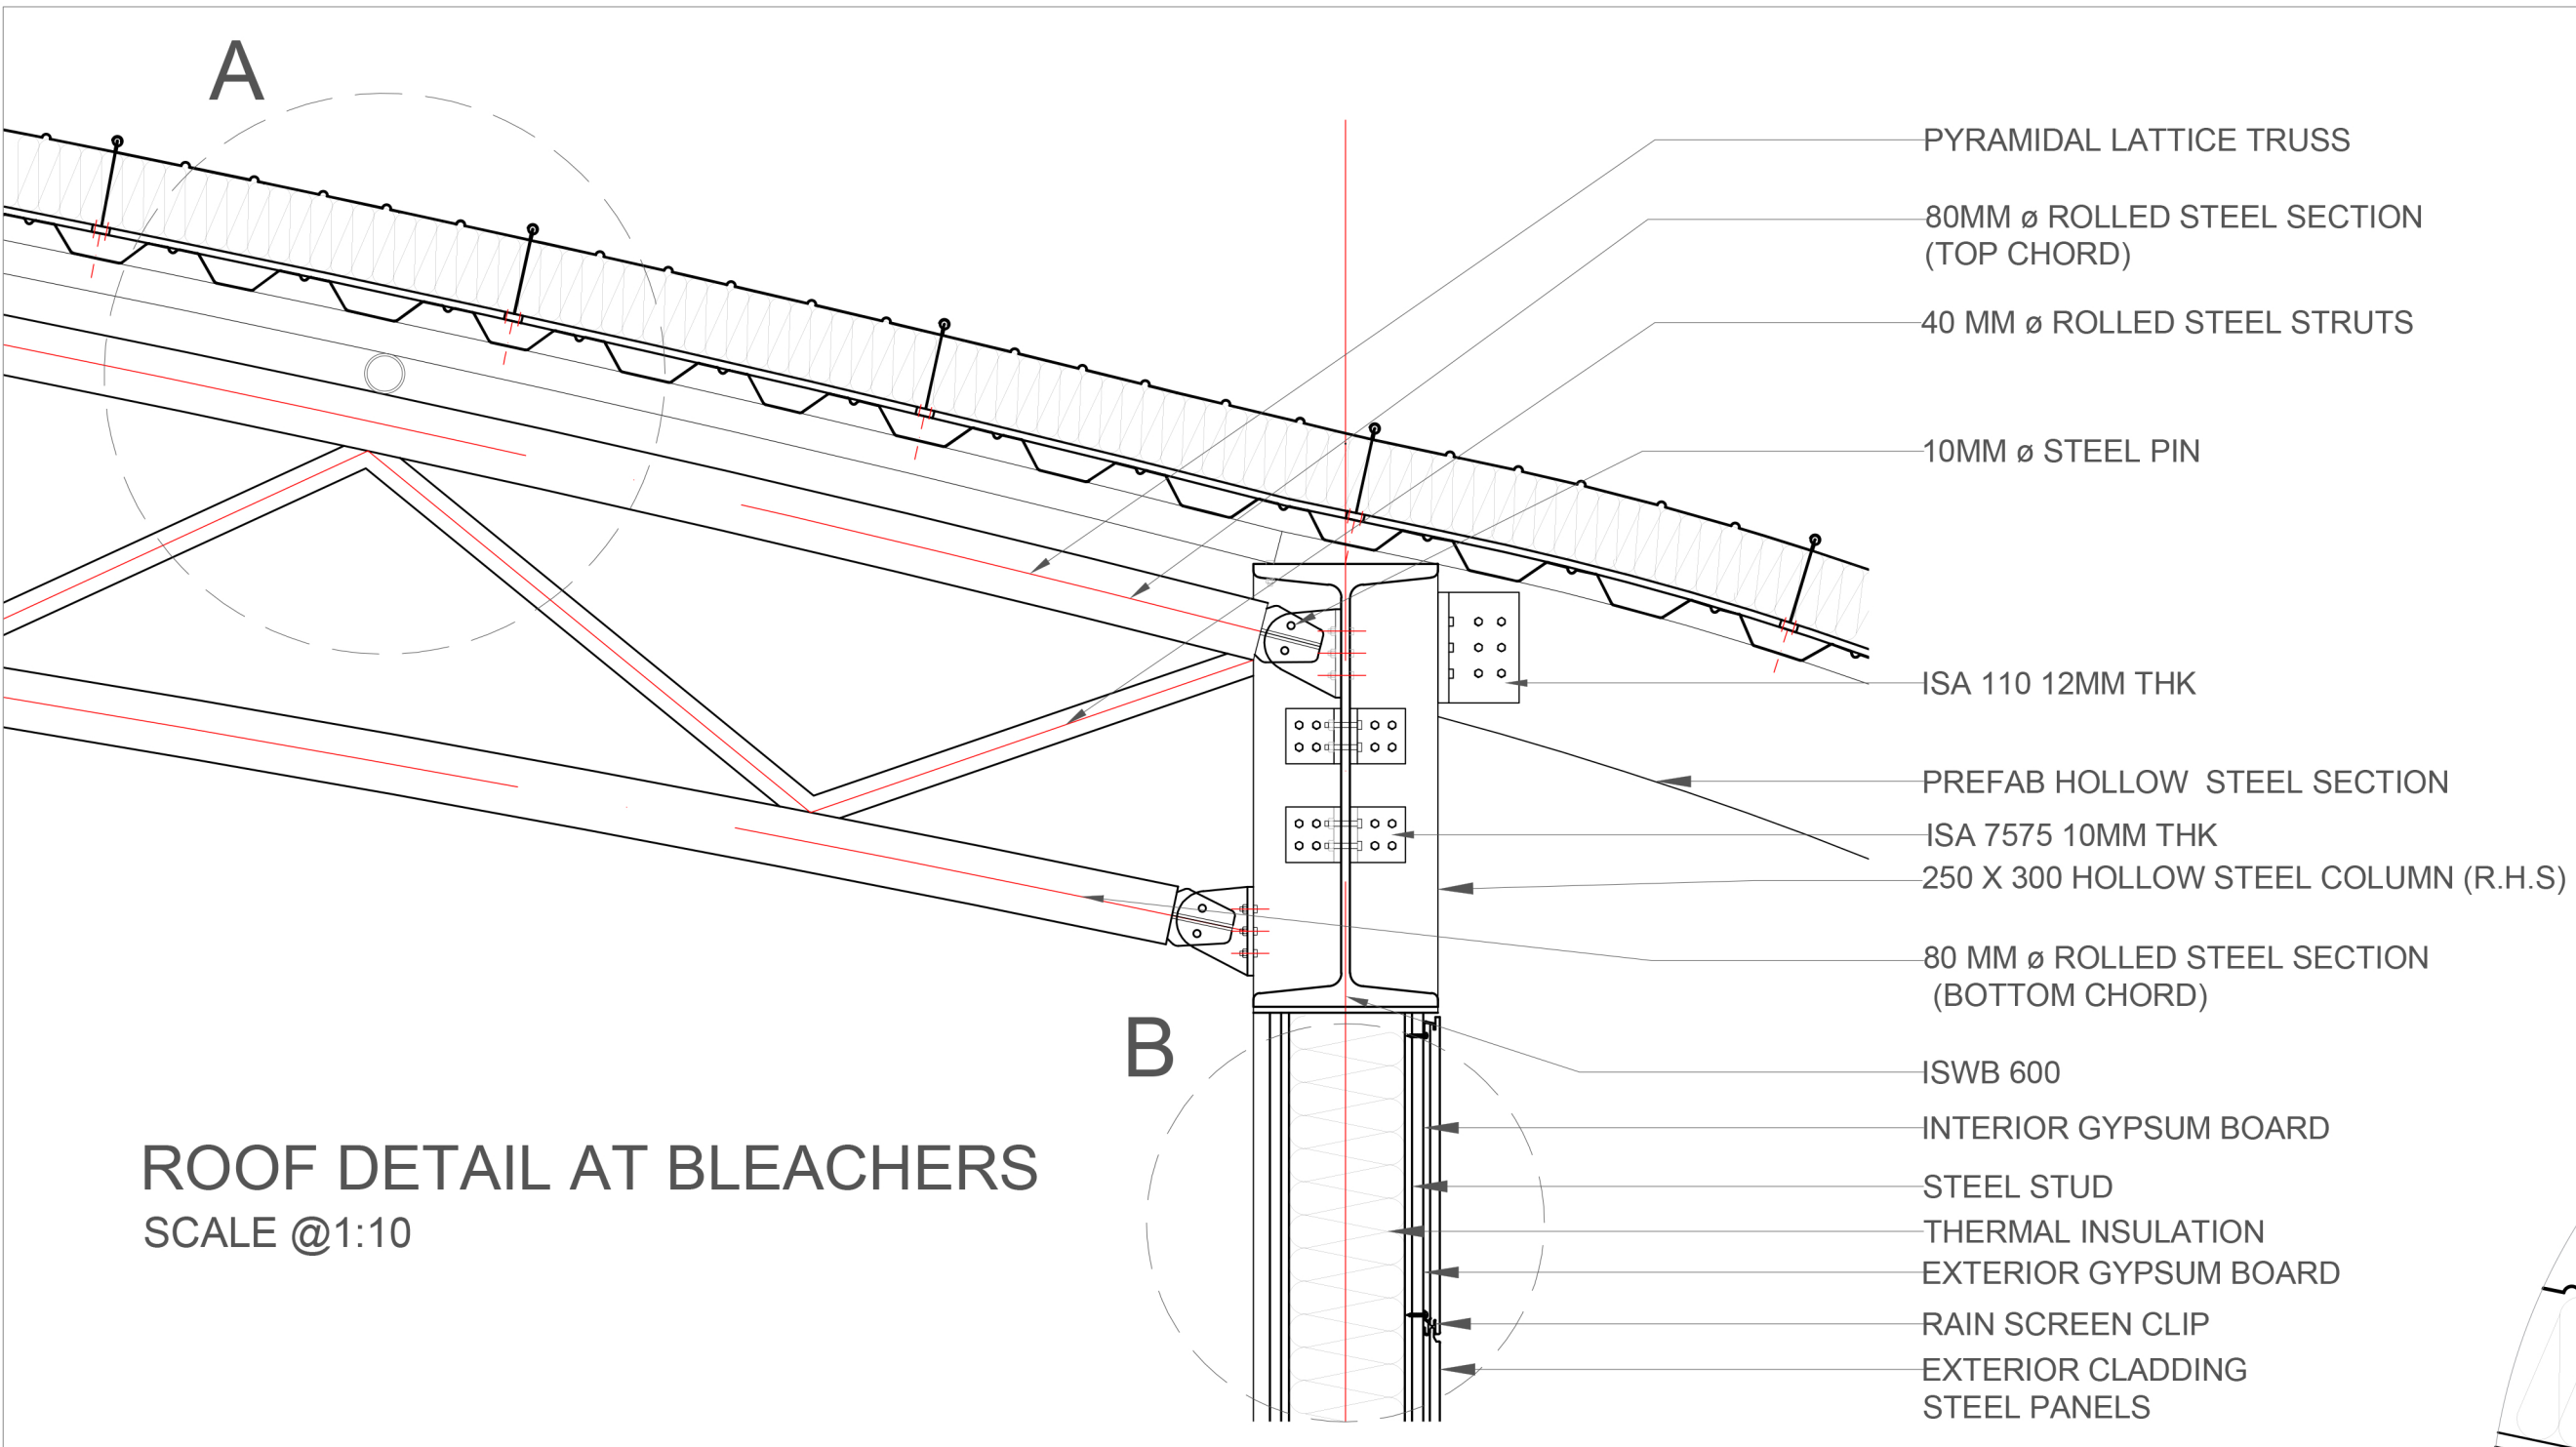


ROOF DETAIL AT BLEACHERS
SCALE @1:10

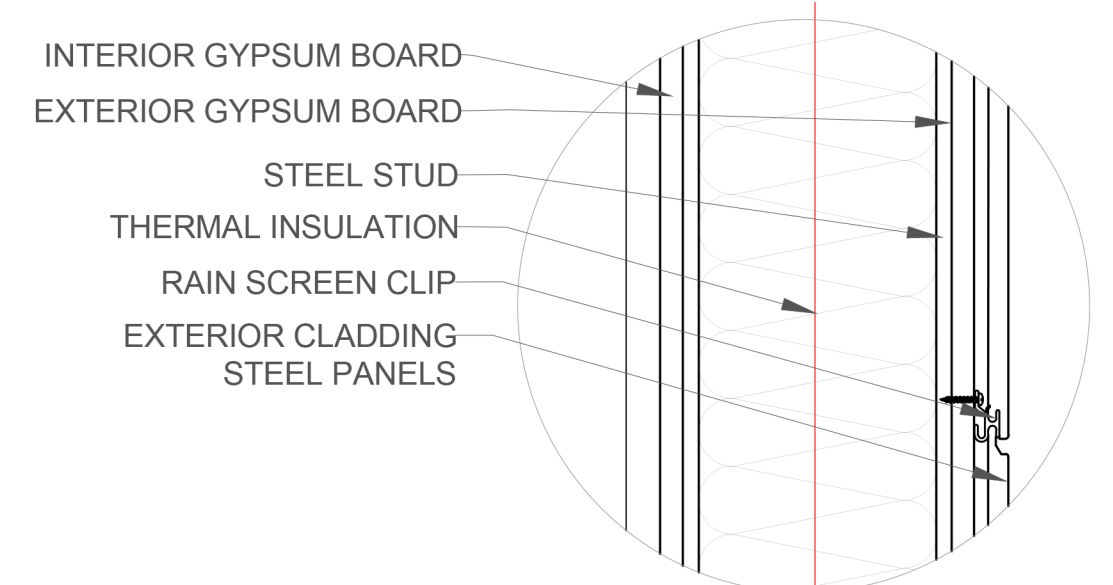


DETAIL AT B
SCALE @1:5

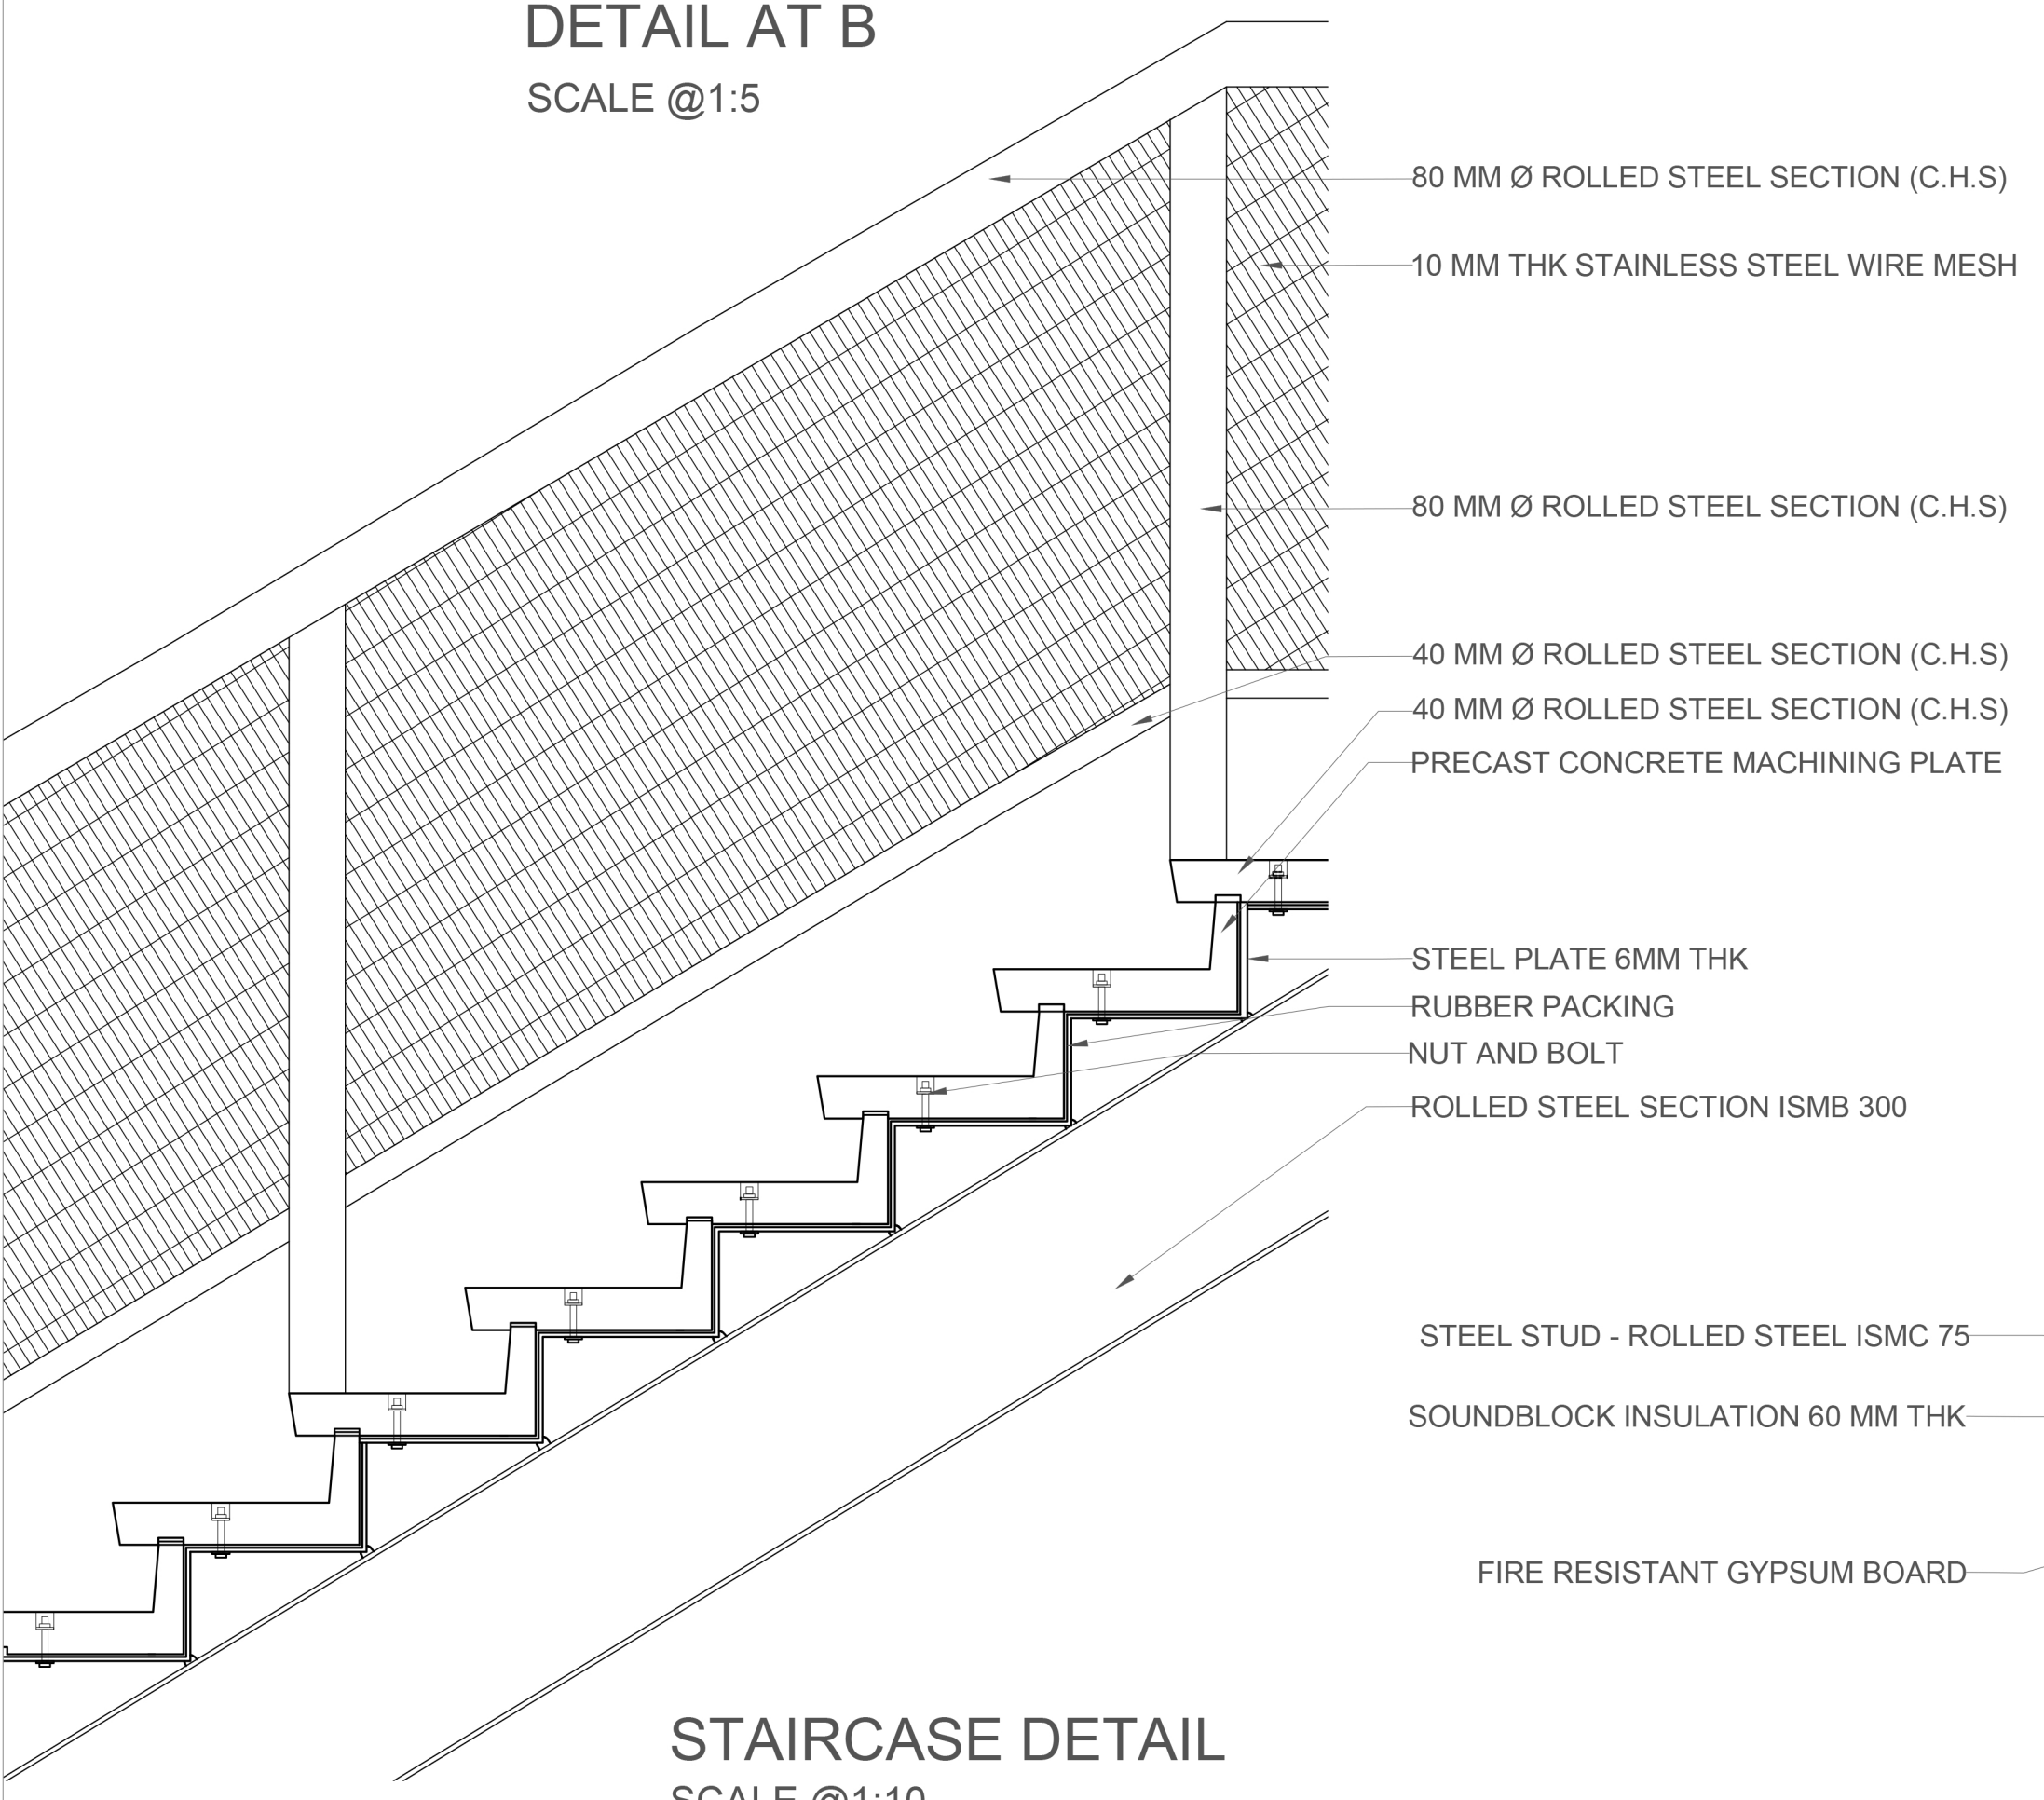


STAIRCASE DETAIL
SCALE @1:10

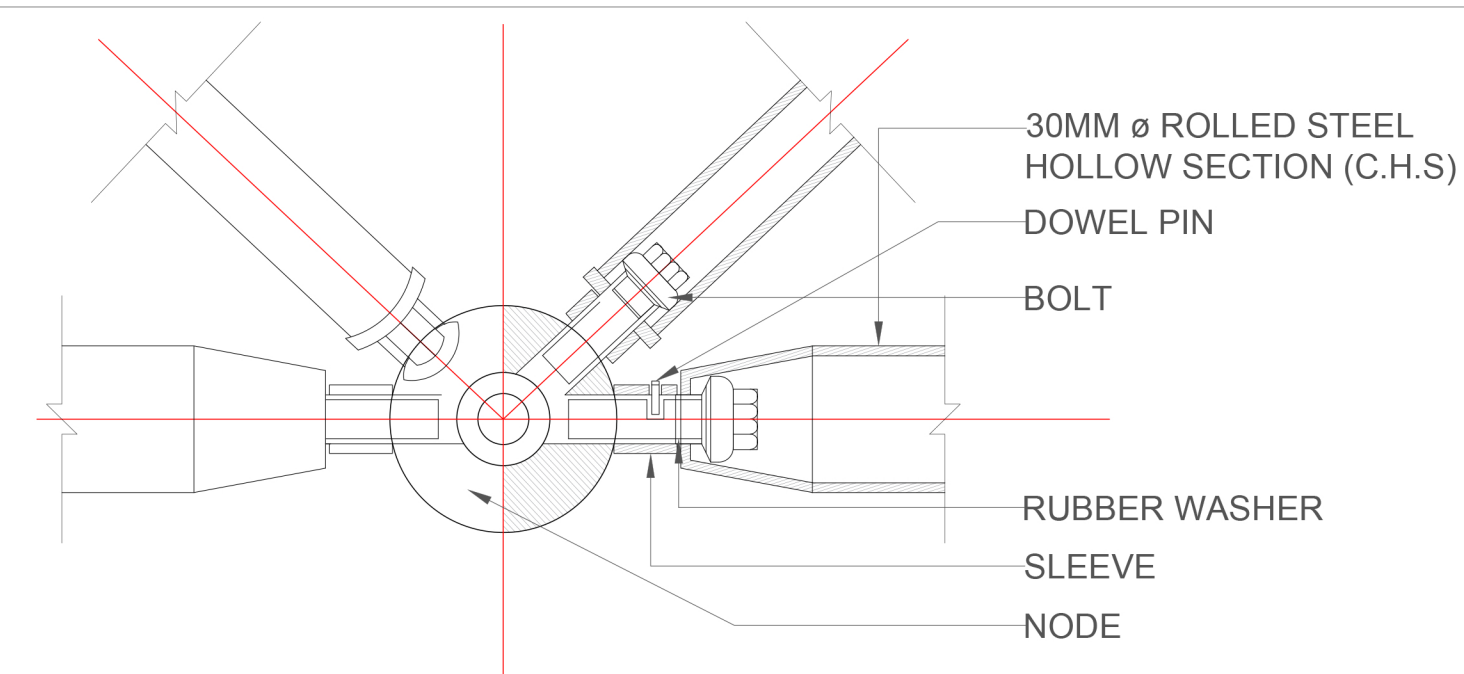


JOINERY OF GEODESIC DOME
SCALE @1:5

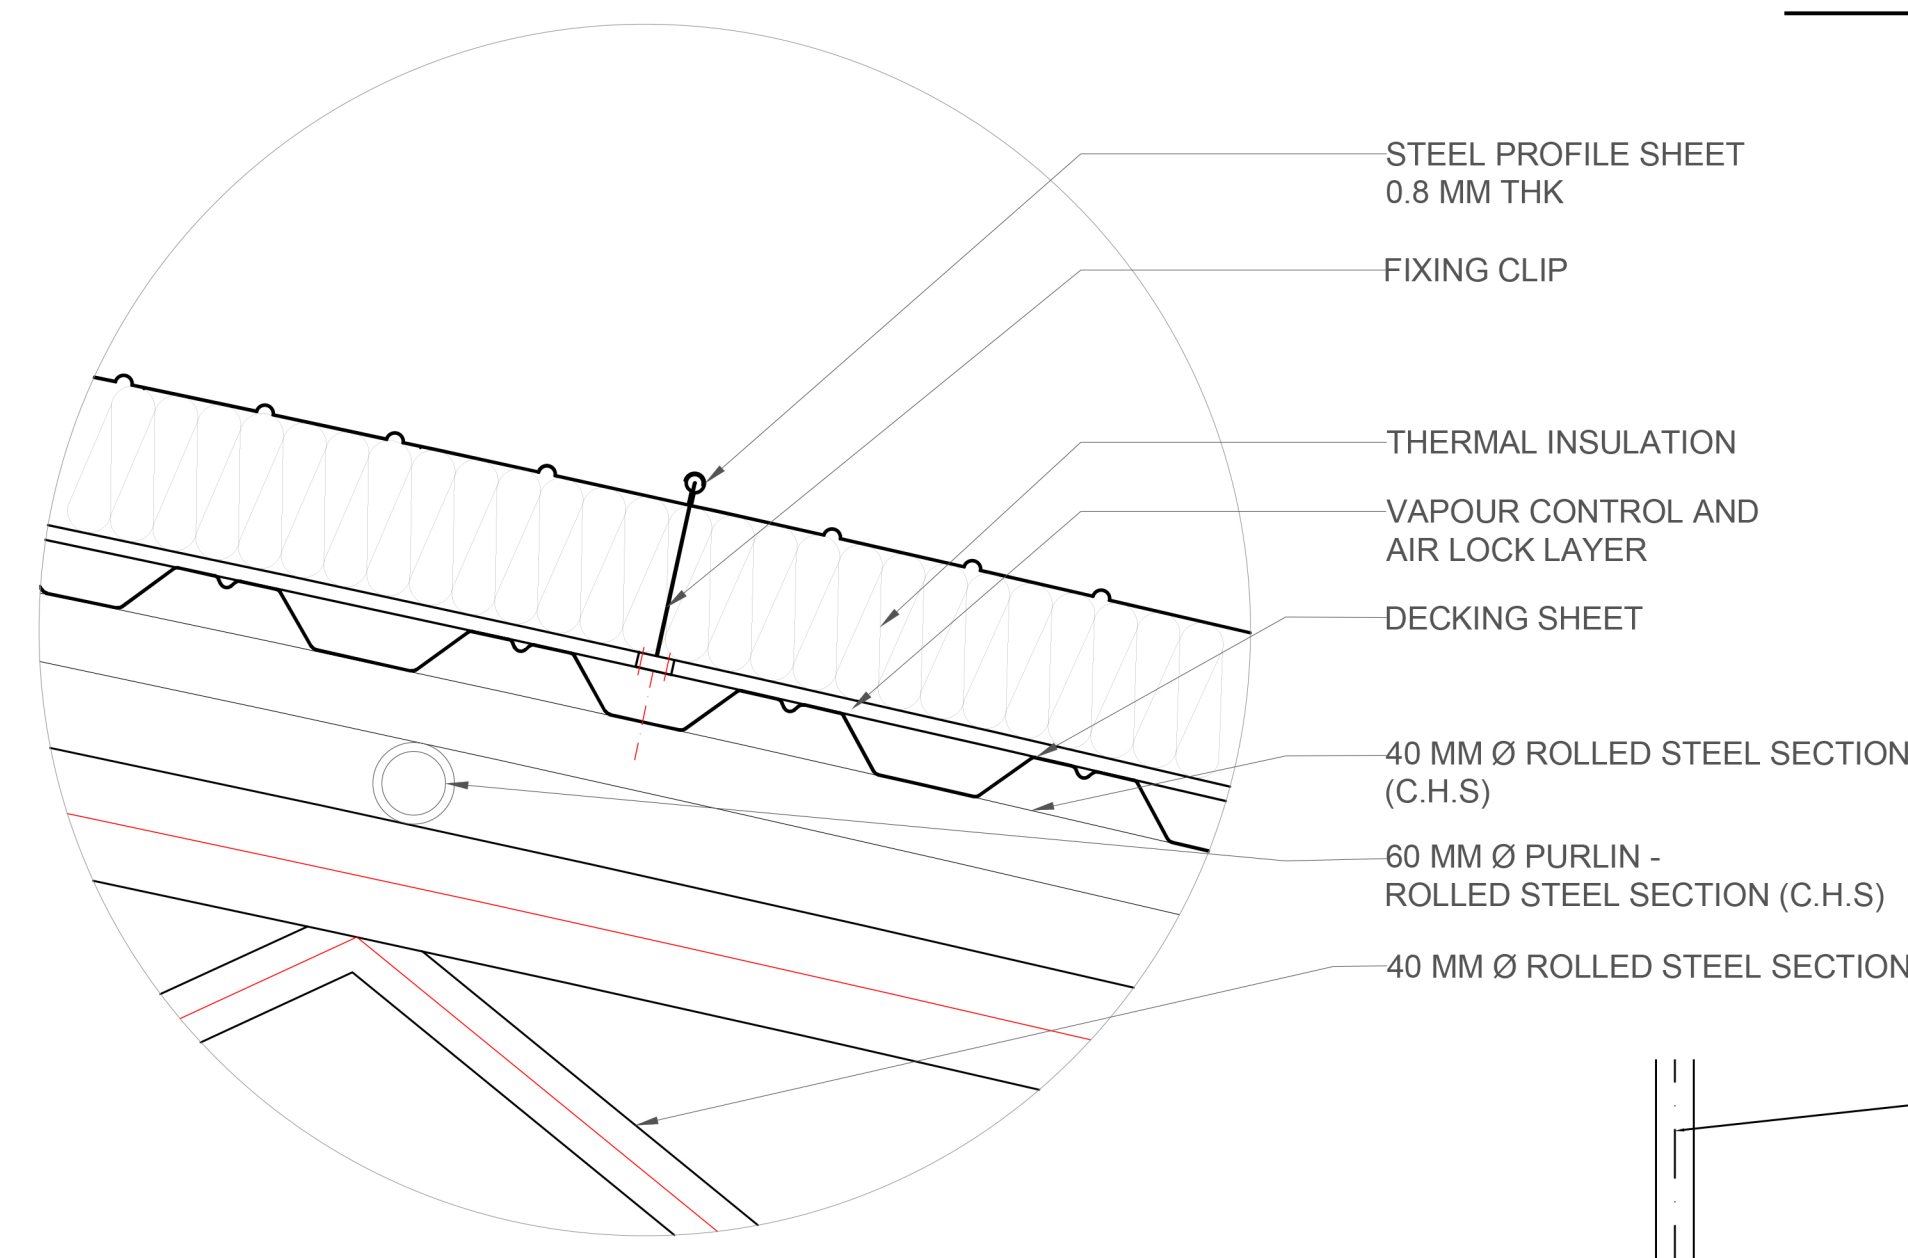


DETAIL AT A
SCALE @1:5

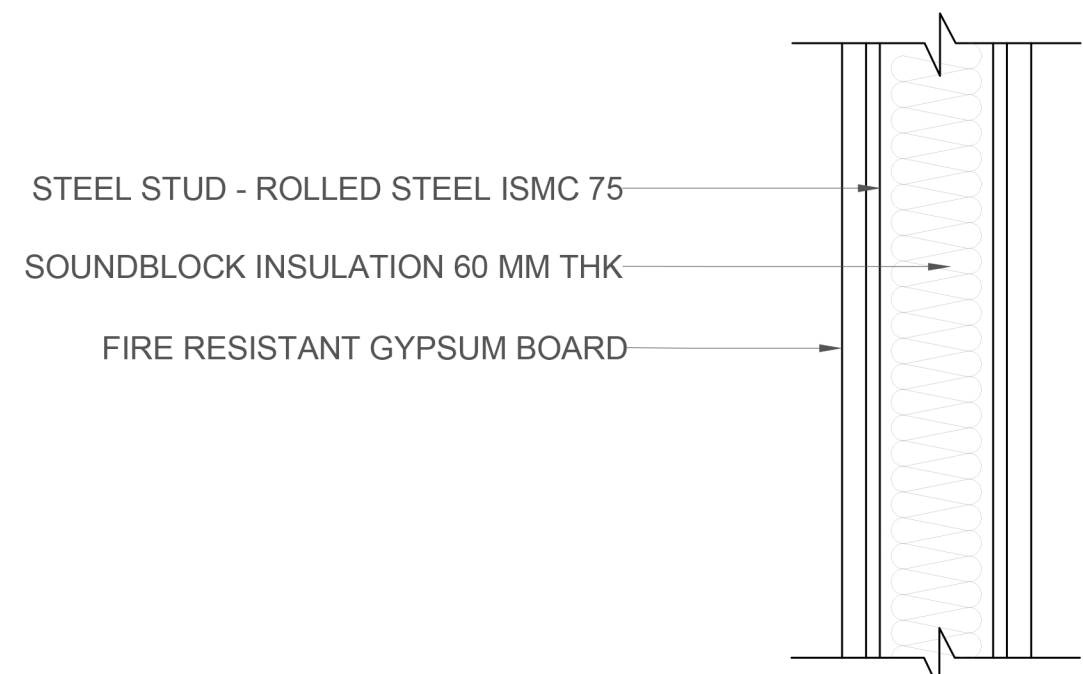


SECTIONAL DETAIL
OF INTERNAL WALL SCALE @1:5

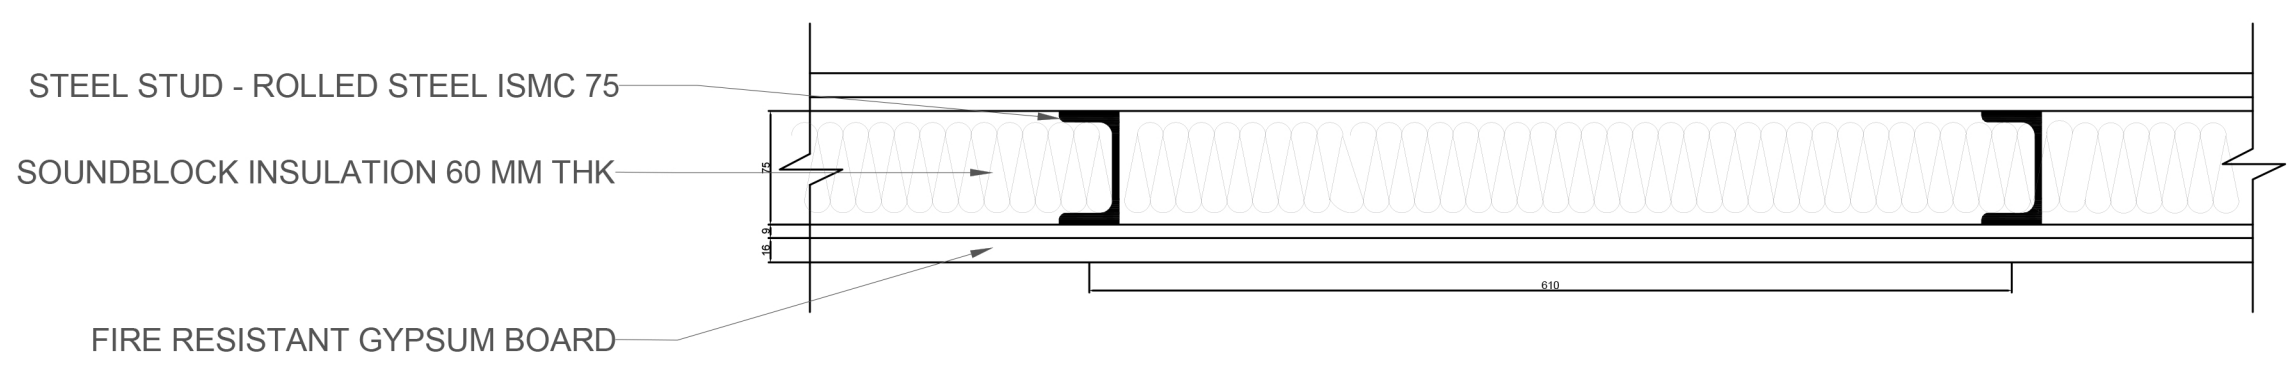

DETAIL PLAN OF INTERNAL WALL SCALE @1:5

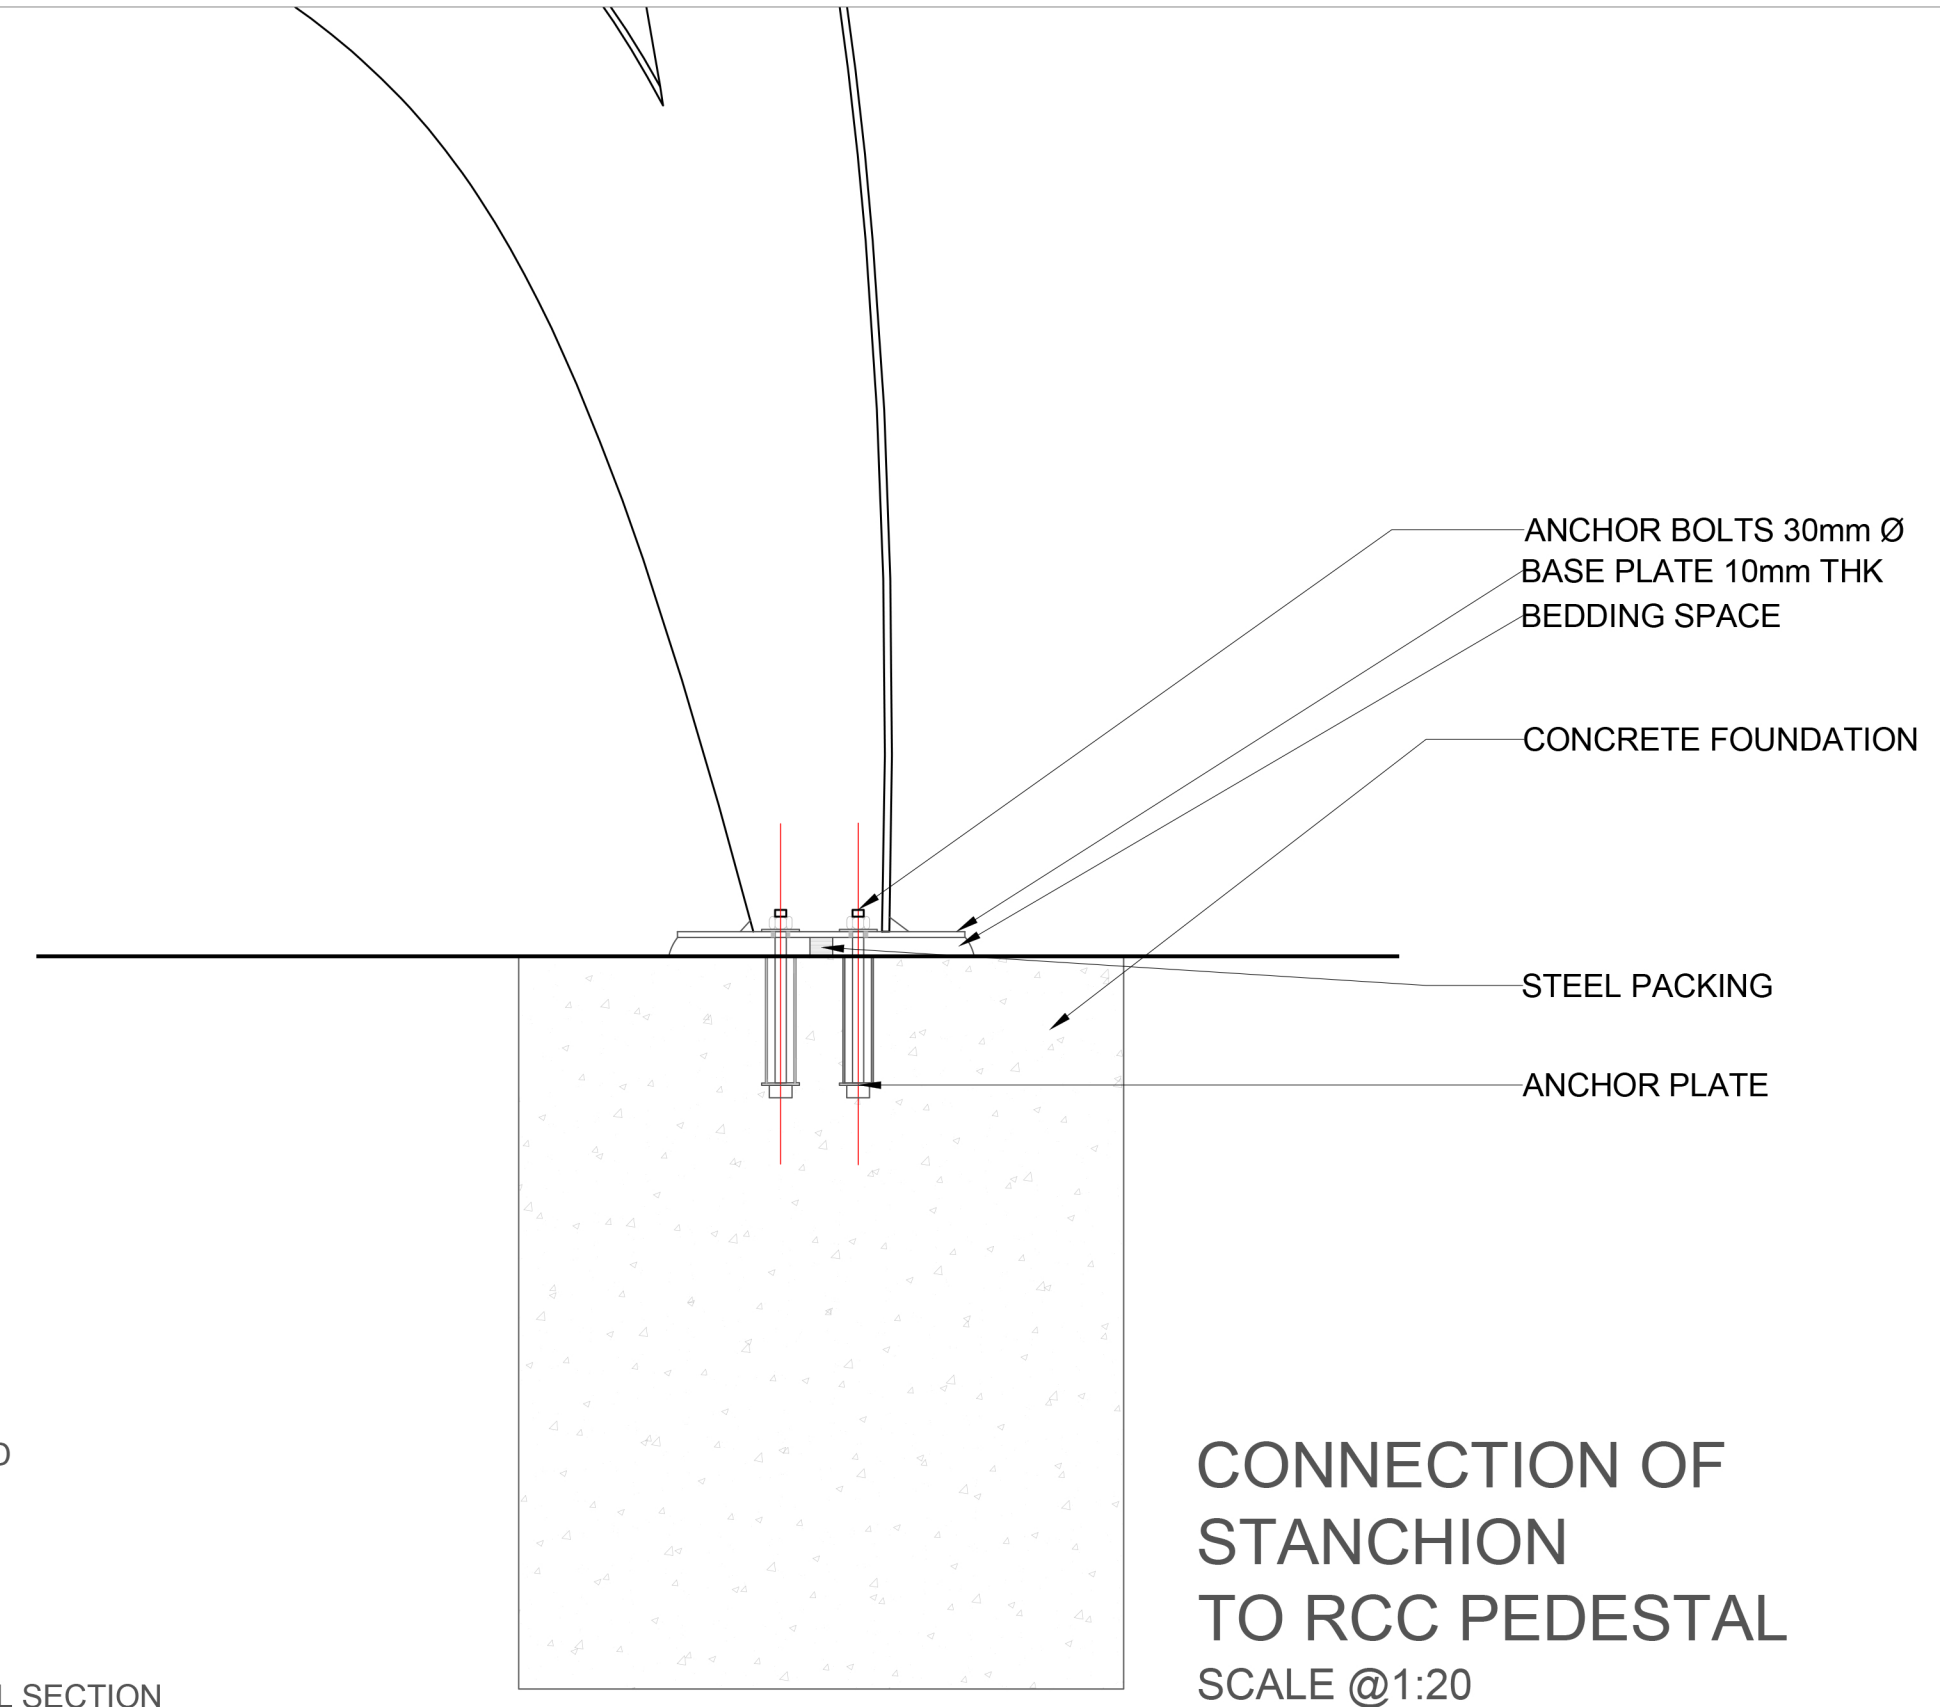

CONNECTION OF
STANCHION
TO RCC PEDESTAL
SCALE @1:20

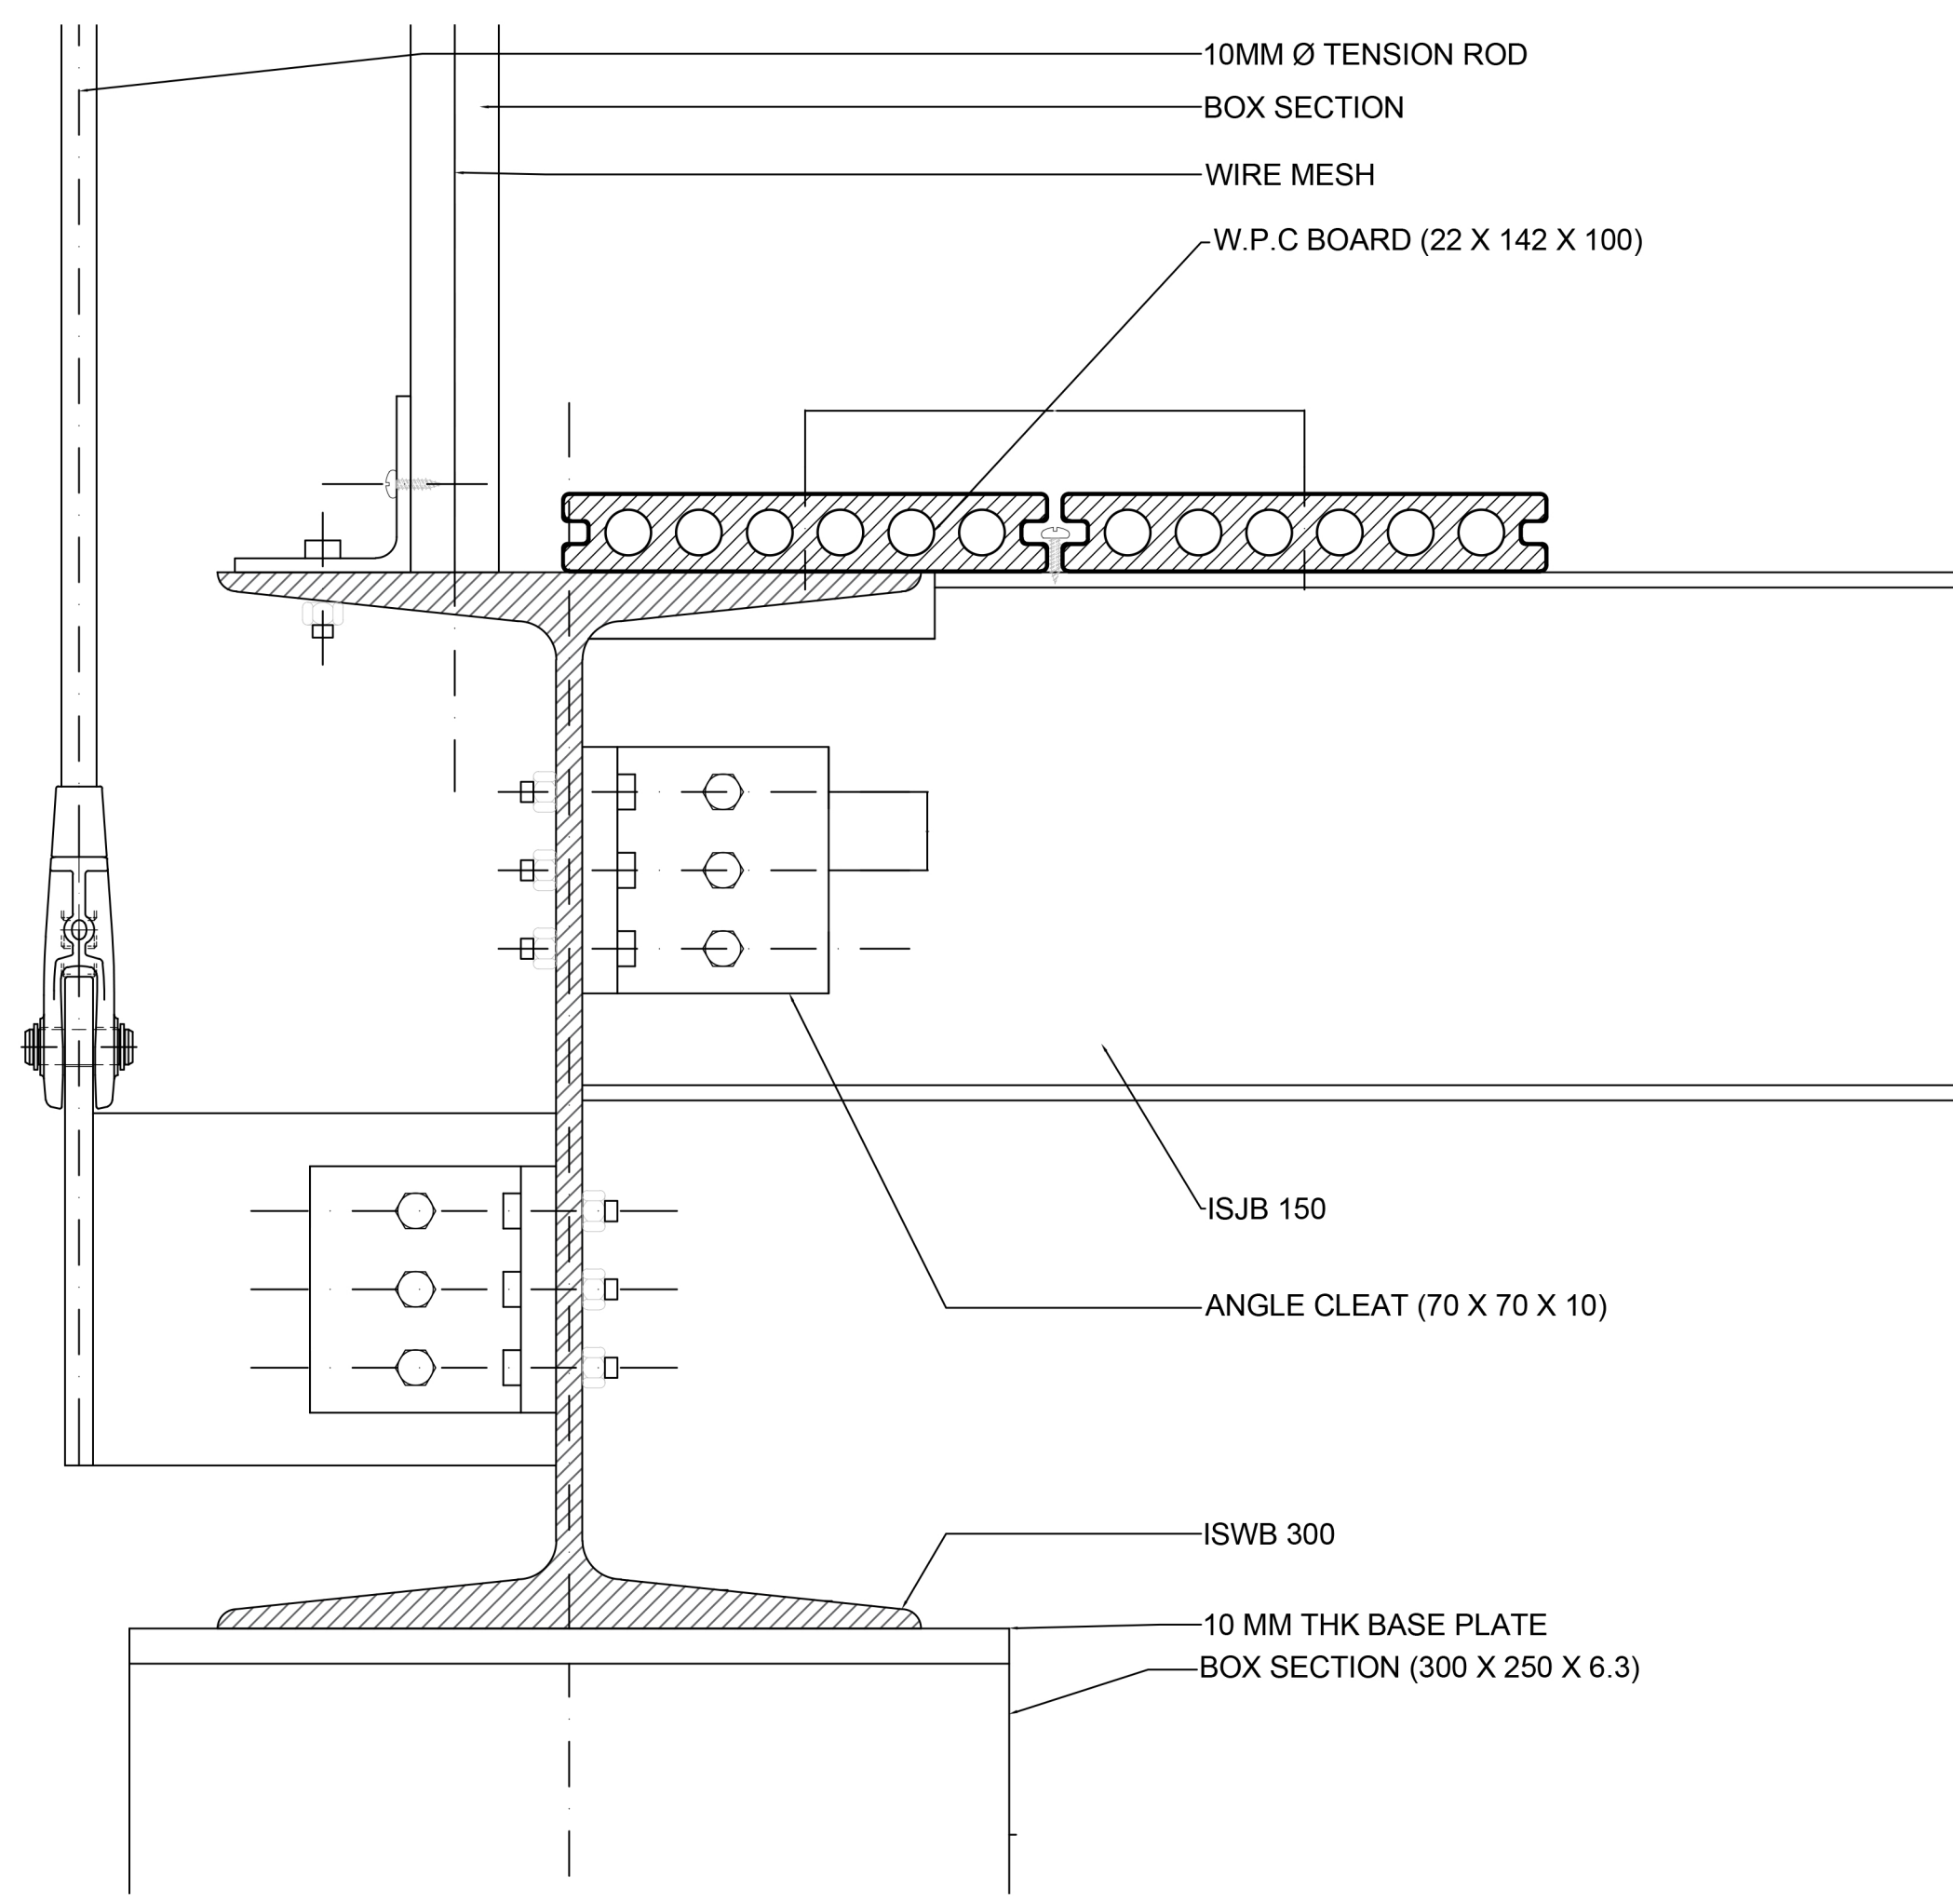

DETAIL OF CABLE SUSPENDED BRIDGE
SCALE @1:2